PART OF THE SE.1/4, OF SECTION 34, T.7N., R.2W., S.L.B. & M.

MOUNTAIN WEST MEADOWS PHASE 2

IN PLAIN COTY

TAXING UNIT: 21, 447

SCALE 1" = 60'

SEE PAGE 263

SEE PAGE 261

SEE PAGE 39-2

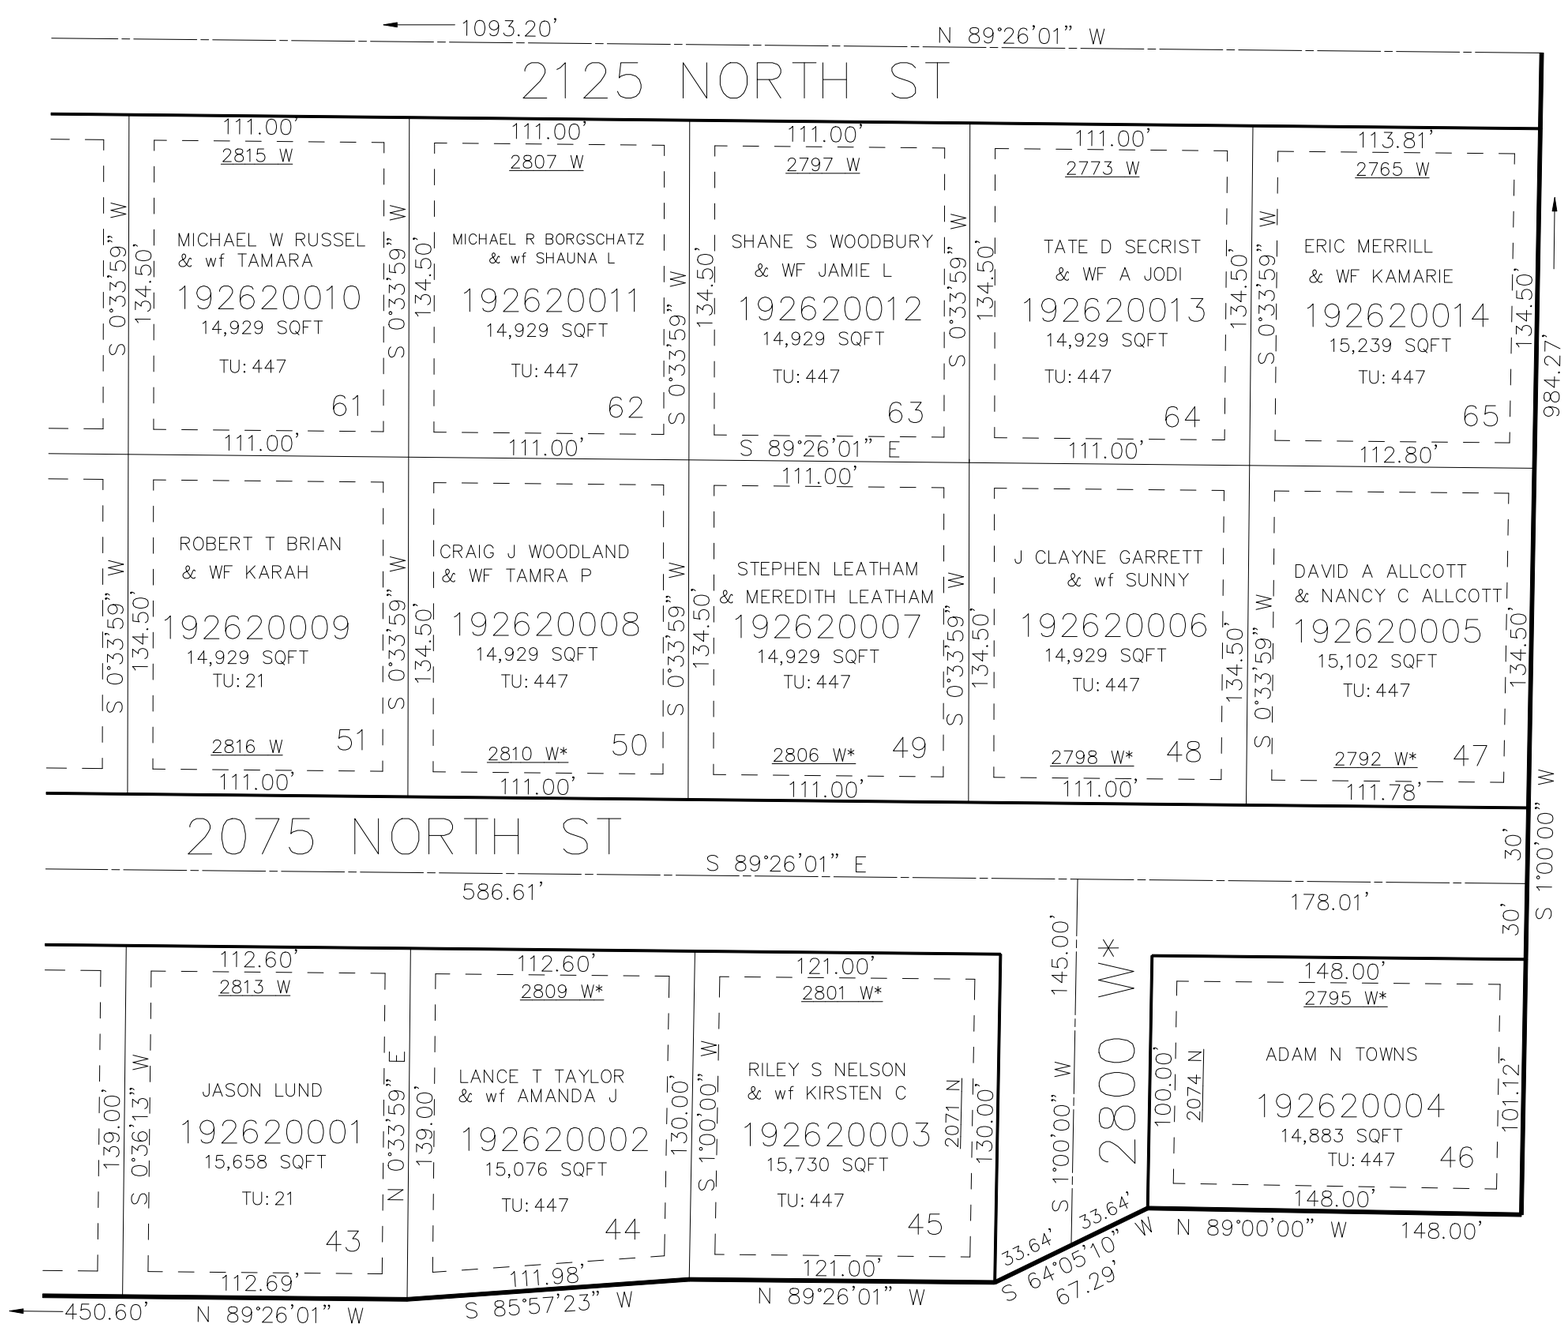

* AFFIDAVIT OF ADDRESS CHANGE & STREET CHANGE
E#2444872 16-NOV-2009

SEE PAGE 243

FOR COMPLETE ENG DATA SEE ORIGINAL DEDICATION PLAT IN BOOK 66, PAGE 76 OF RECORDS.

10' UTILITY & DRAINAGE EASEMENTS EACH SIDE OF PROPERTY LINES AS INDICATED BY DASHED LINES EXCEPT AS OTHERWISE SHOWN.