PART OF SECTION 10, T.6N., R.1E., S.L.B.&M.

SPURLOCK SUBDIVISION

PLAT 1

TAXING UNIT: 28

IN WEBER COUNTY

EDEN DISTRICT

LOTS 6 TO 15

SCALE 1" - 100'

PREFIX: 20-007

EDEN CEMETERY MAINTENANCE DISTRICT

SEE PAGE 5

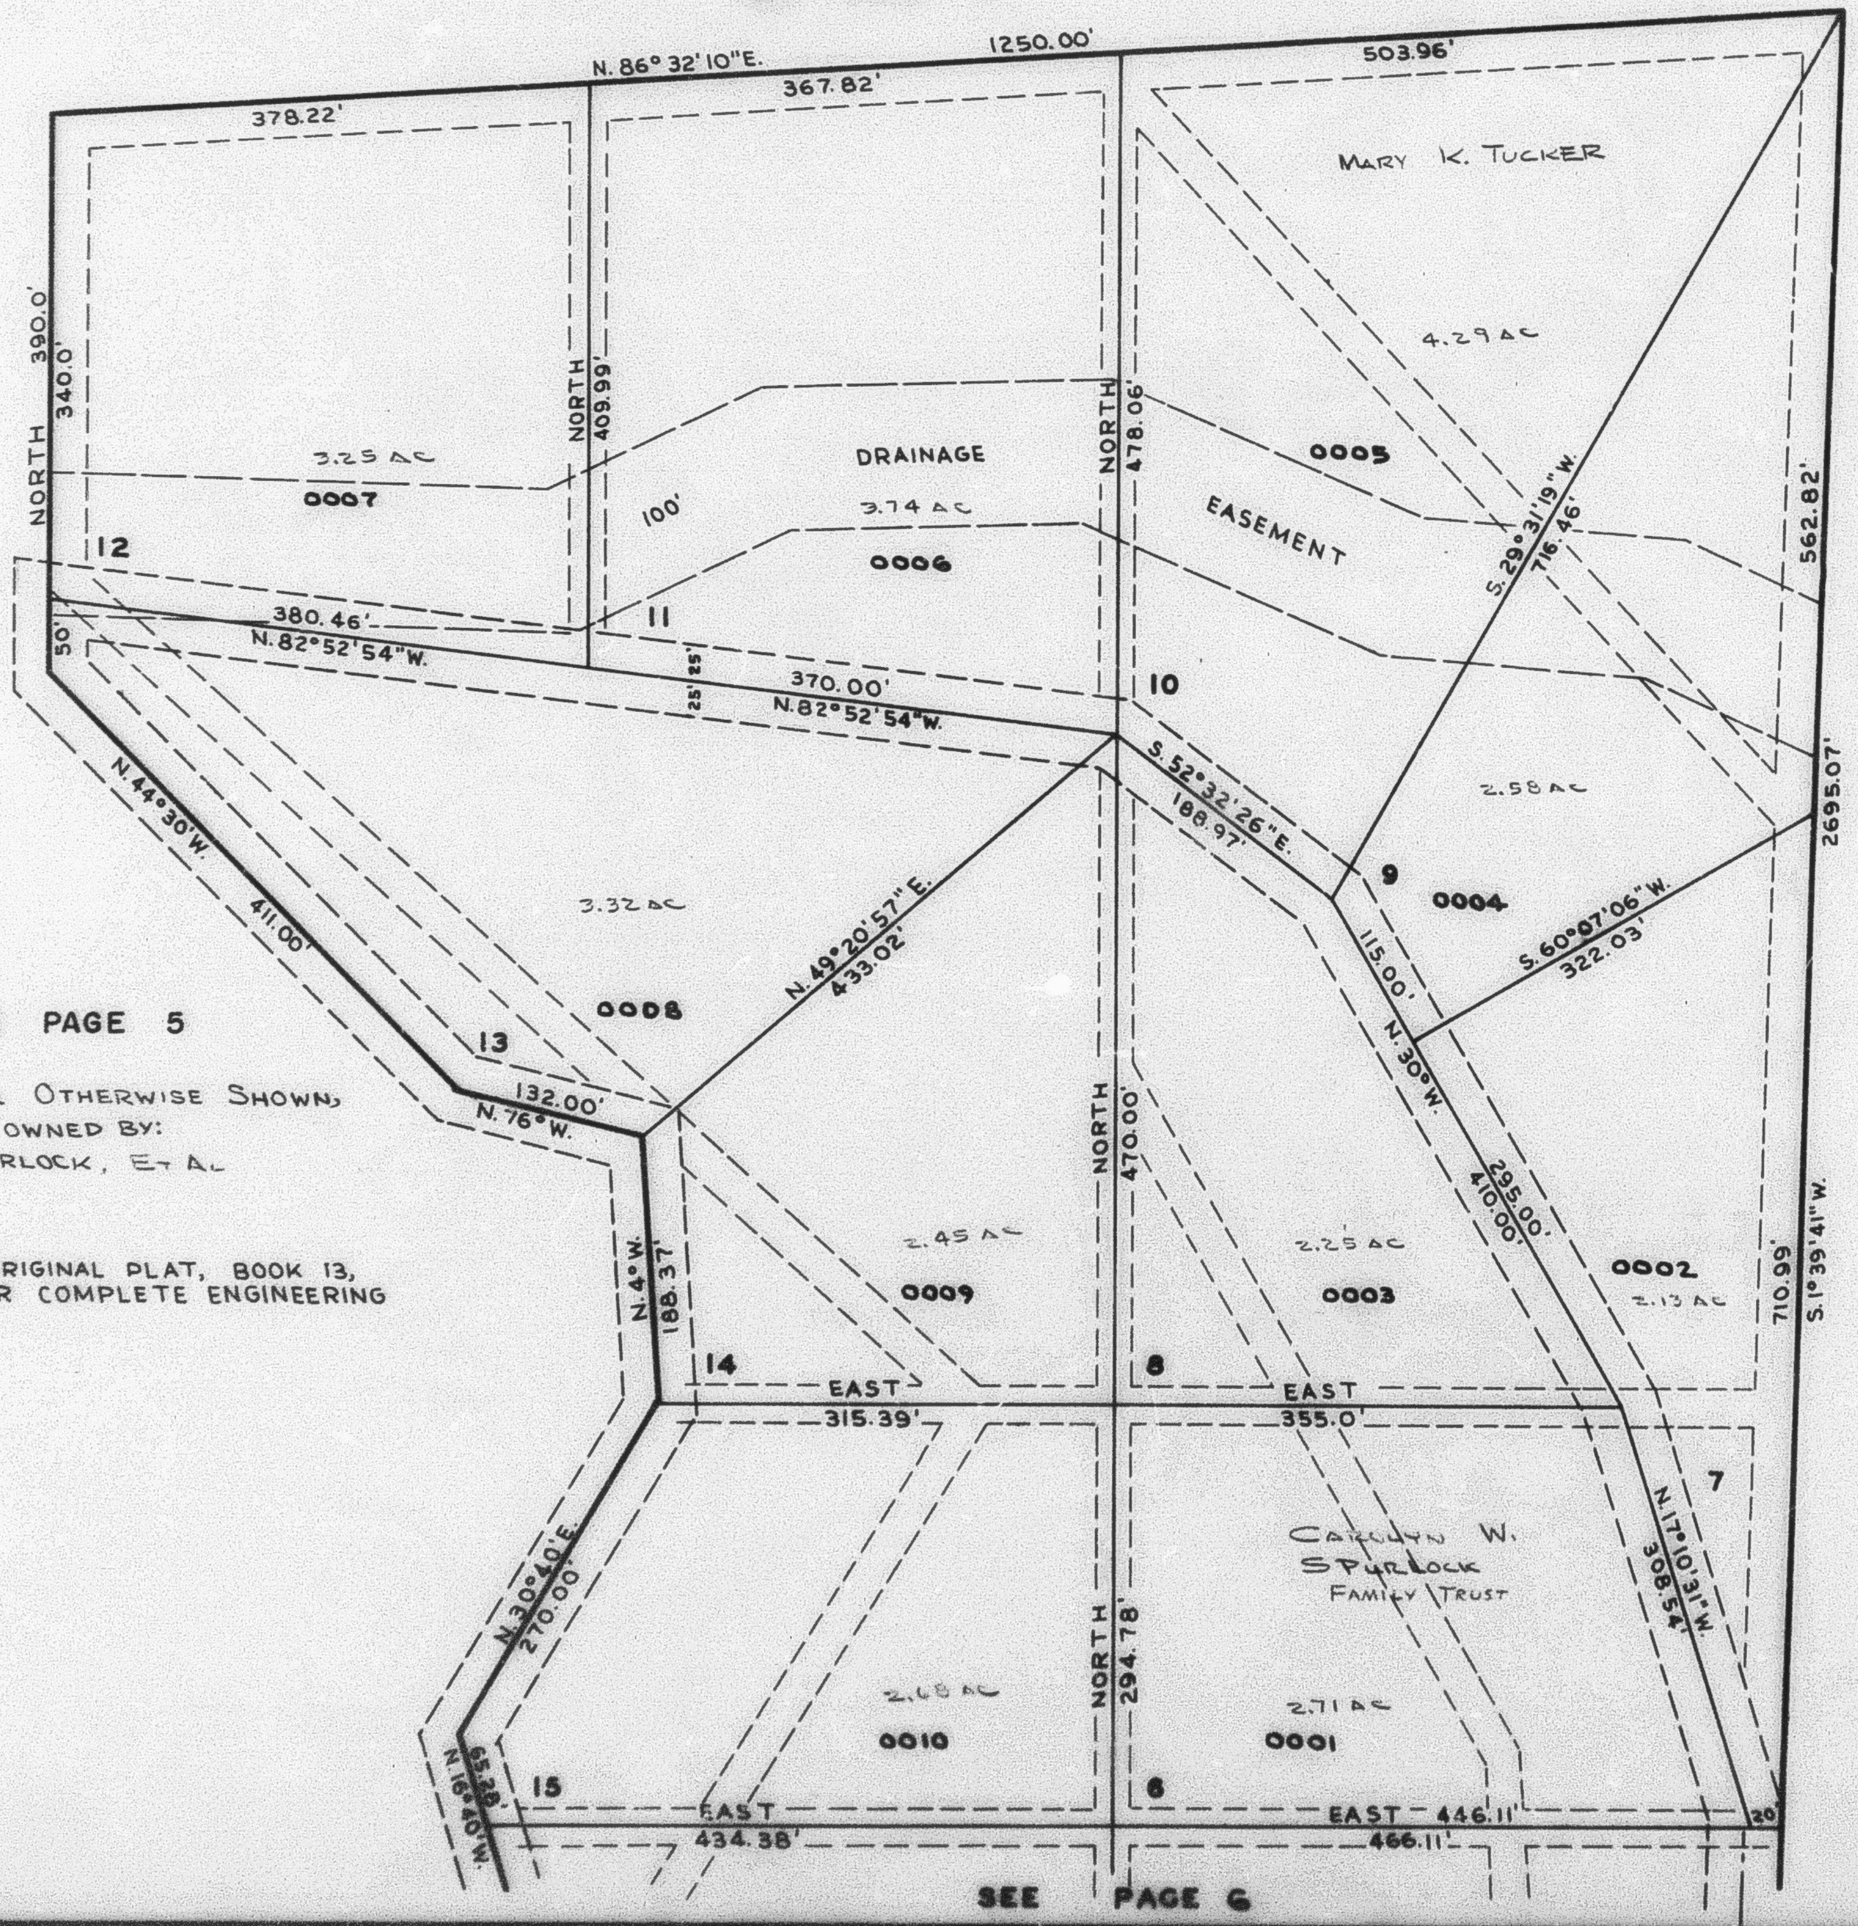

SEE PAGE 46

SEE PAGE 5

EXCEPT WHERE OTHERWISE SHOWN, ALL LOTS ARE OWNED BY:
JOHN W. SPURLOCK, ET AL

NOTE: SEE ORIGINAL PLAT, BOOK 13, PAGE 37, FOR COMPLETE ENGINEERING DATA.

SEE PAGE 6

R.B. 7-'62