PART OF THE SW.1/4, OF SECTION 13, PART OF THE NE 1/4 OF SECTION 23,
AND PART OF THE NW.1/4, OF SECTION 24, T.6N., R.1E., S.L.B. & M.

THE CHALETS AT SKI LAKE PHASE 4
A CLUSTER SUBDIVISION

TAXING UNIT: 58

WEBER COUNTY

SCALE 1" = 100'

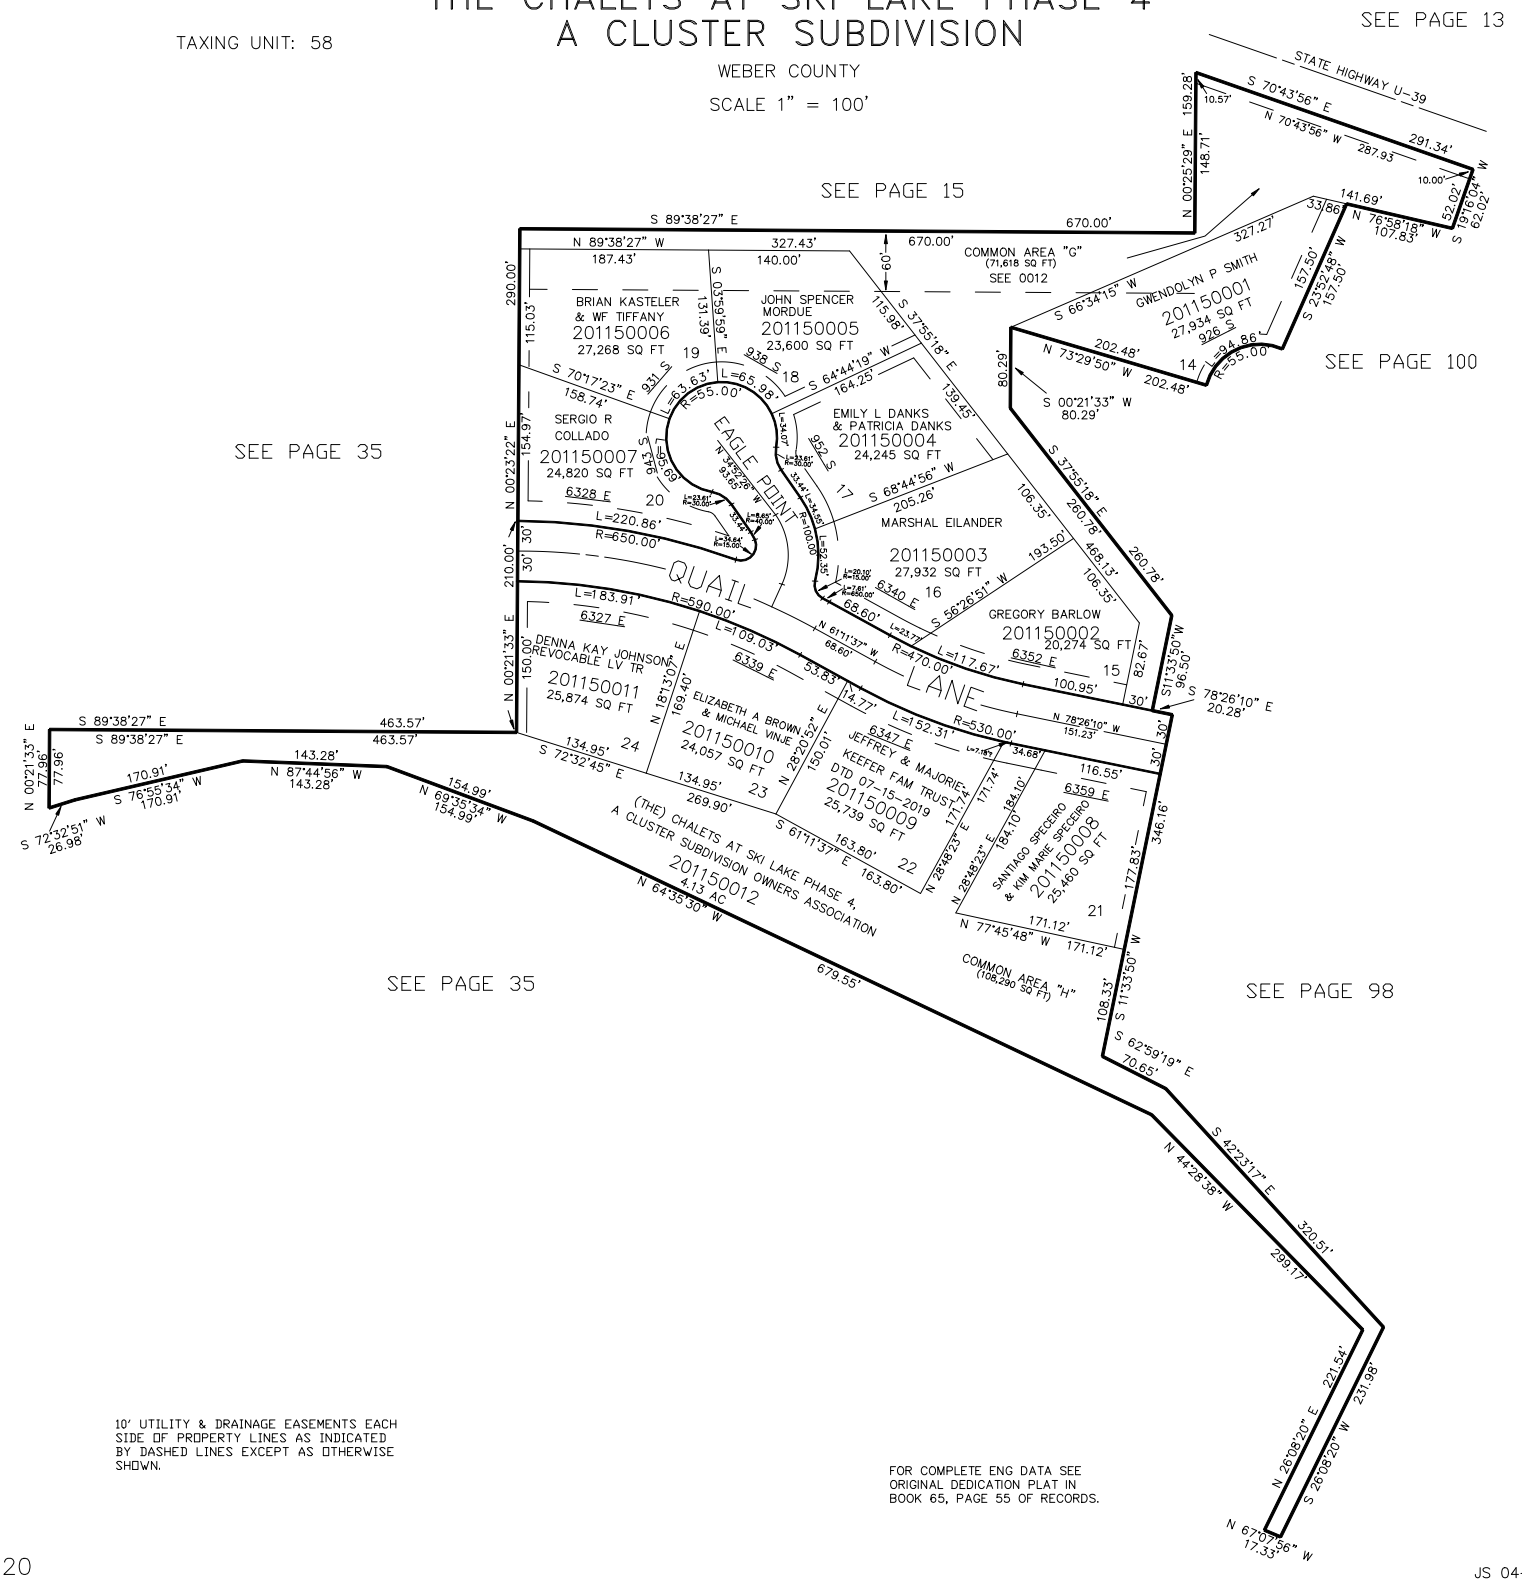

10' UTILITY & DRAINAGE EASEMENTS EACH SIDE OF PROPERTY LINES AS INDICATED BY DASHED LINES EXCEPT AS OTHERWISE SHOWN.

FOR COMPLETE ENG DATA SEE ORIGINAL DEDICATION PLAT IN BOOK 65, PAGE 55 OF RECORDS.

JS 04-2007