PART OF THE W.1/2, OF SEC. 16, T.6N., R.2E., S.L.B. & M.

69

PURE COUNTRY ACRES

IN WEBER COUNTY

TAXING UNIT: 58

SCALE 1" = 100'

UNLESS OTHERWISE SHOWN
ALL LOTS OWNED BY:
DELL B. STEINGHAM INTER VIVOS REVOC TRUST 1/2
HILDEGARD S. STEINGHAM INTER VIVOS REVOC TRUST 1/2

SEE PAGE 25

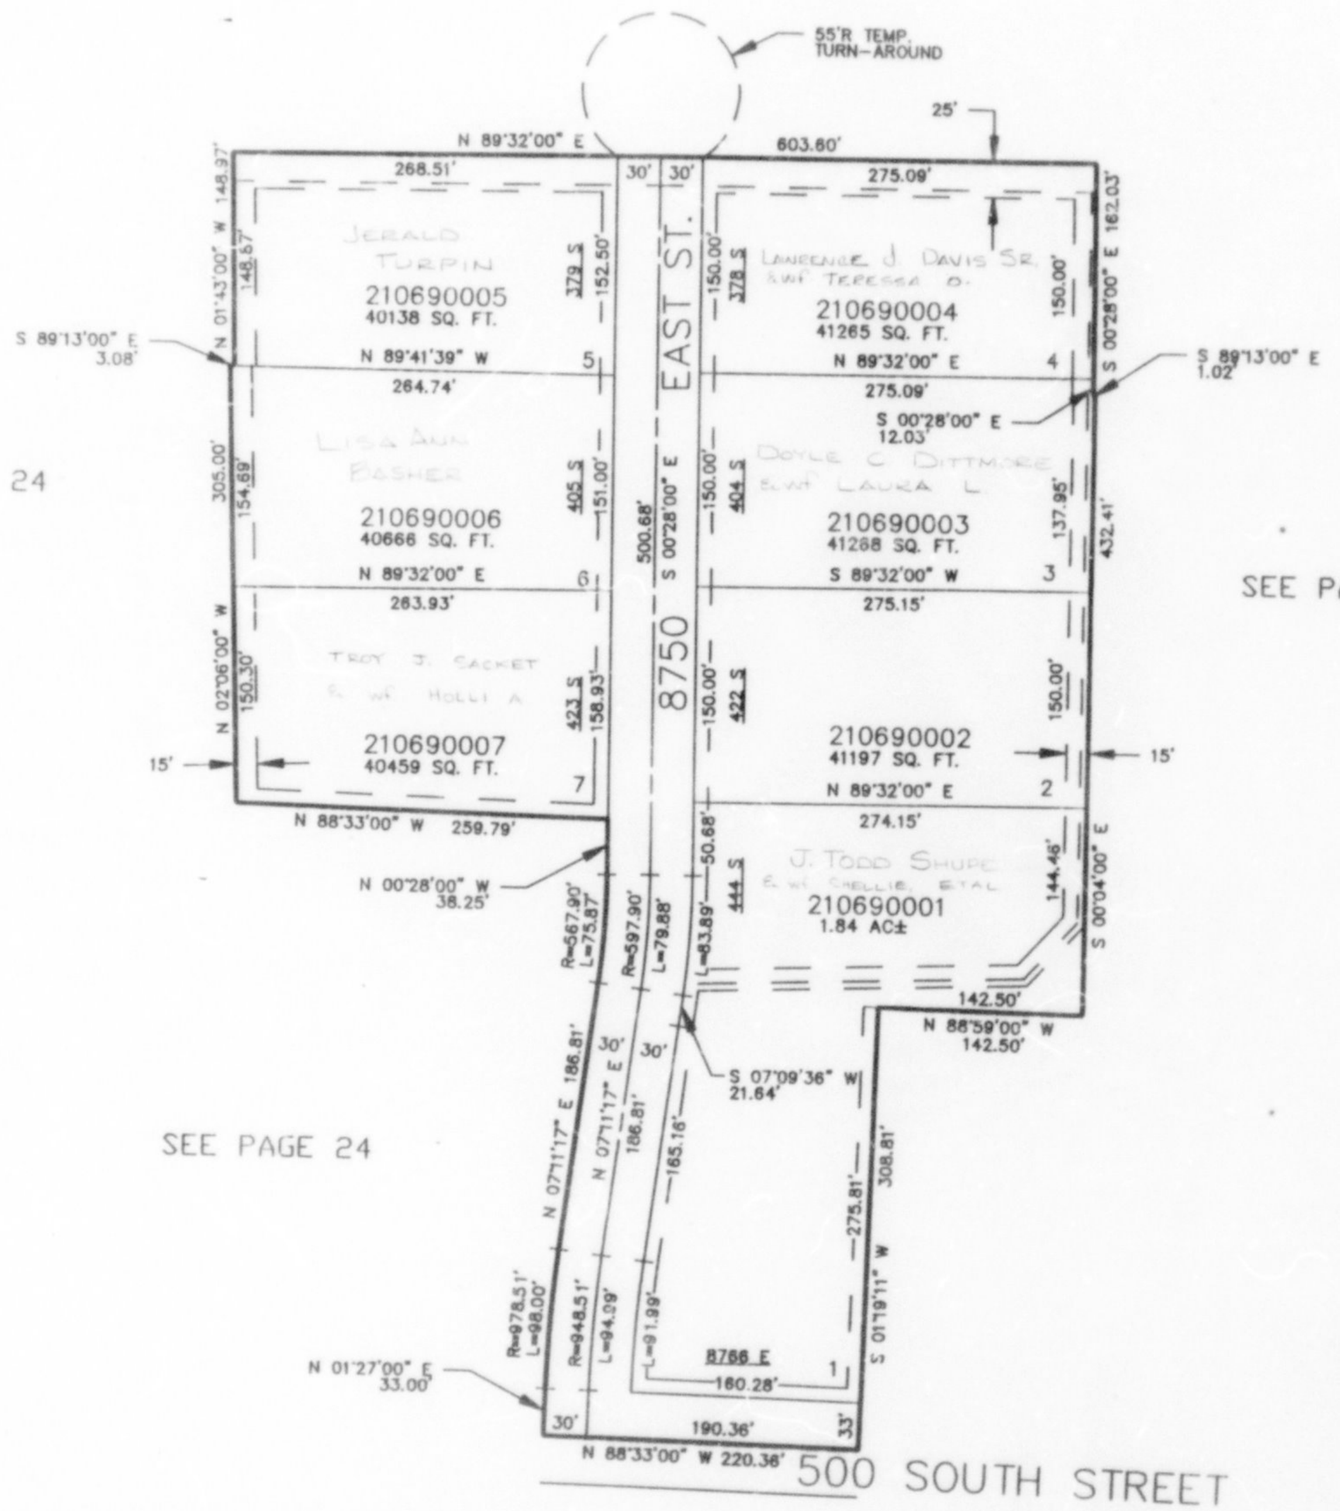

SEE PAGE 24

SEE PAGE 24

SEE PAGE 24

10' UTILITY & DRAINAGE EASEMENTS EACH SIDE OF PROPERTY LINES AS INDICATED BY DASHED LINES EXCEPT AS OTHERWISE SHOWN.

15' EASEMENT CONSISTS OF 10' ON INTERIOR SIDE OF SUB & 5' TOWARD EXTERIOR SIDE OF SUB MEASURED FROM CENTERLINE.

FOR COMPLETE ENG DATA SEE ORIGINAL DEDICATION PLAT IN BOOK 38, PAGE 9 OF RECORDS.

JPS 6-94