A PART OF SECTIONS 3,4,9, & 10, T.6N., R.2E., S.L.B. & M.

GREEN HILL COUNTRY ESTATES PHASE NO. 6

A CLUSTER TYPE SUBDIVISION
IN WEBER COUNTY
SCALE 1" = 100'

TAXING UNIT: 231

FOR NON-BUILDABLE AREAS, SLIDE AREAS, DRAINAGE EASEMENT, AND EXISTING DRAINAGE SWALE. SEE DEDICATION PLAT.

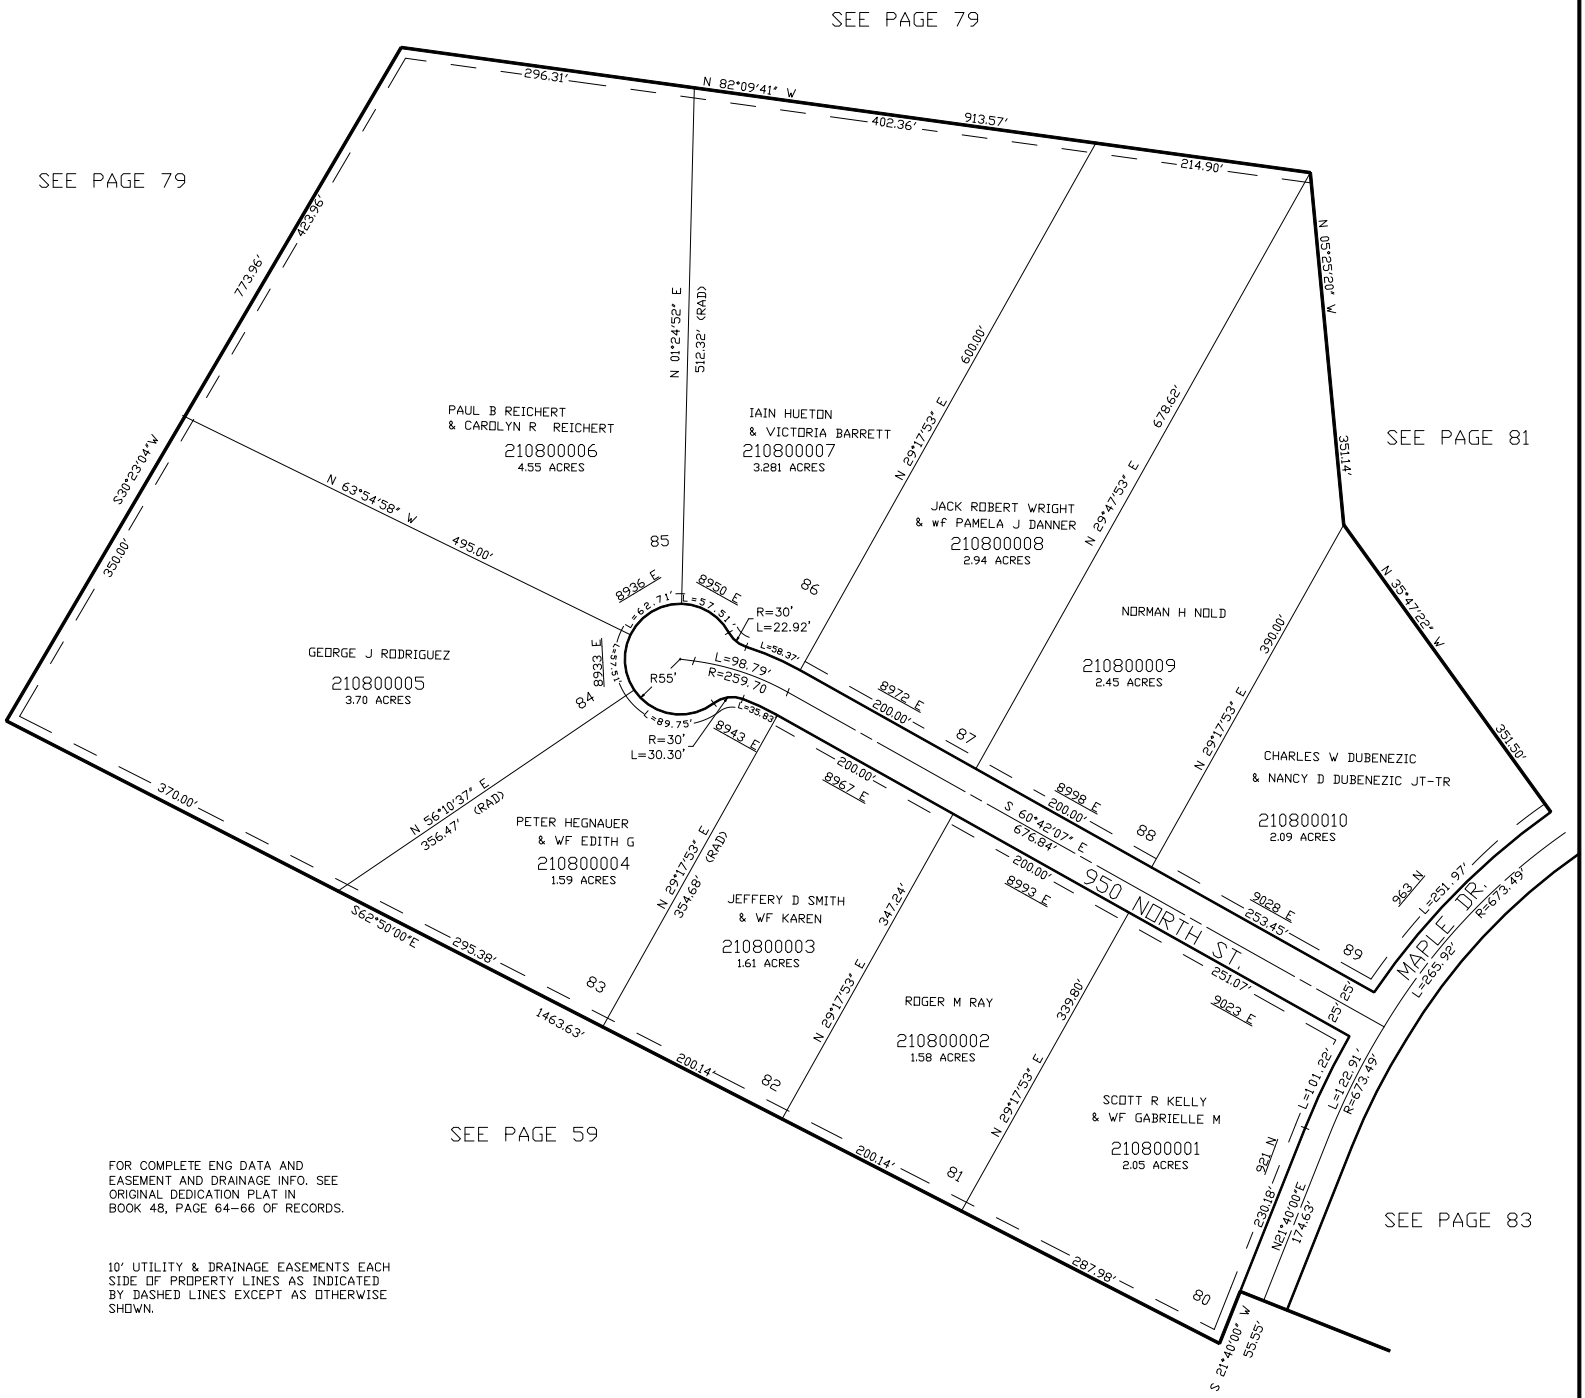

FOR COMPLETE ENG DATA AND EASEMENT AND DRAINAGE INFO. SEE ORIGINAL DEDICATION PLAT IN BOOK 48, PAGE 64-66 OF RECORDS.

10' UTILITY & DRAINAGE EASEMENTS EACH SIDE OF PROPERTY LINES AS INDICATED BY DASHED LINES EXCEPT AS OTHERWISE SHOWN.

VLG 12-98