A PART OF SECTIONS 3,4,9, & 10, T.6N., R.2E., S.L.B. & M.

GREEN HILL COUNTRY ESTATES PHASE NO. 6

A CLUSTER TYPE SUBDIVISION
IN WEBER COUNTY
SCALE 1" = 100'

TAXING UNIT: 231

FOR NON-BUILDABLE AREAS, SLIDE AREAS, DRAINAGE EASEMENT AND EXISTING DRAINAGE SWALE. SEE DEDICATION PLAT.

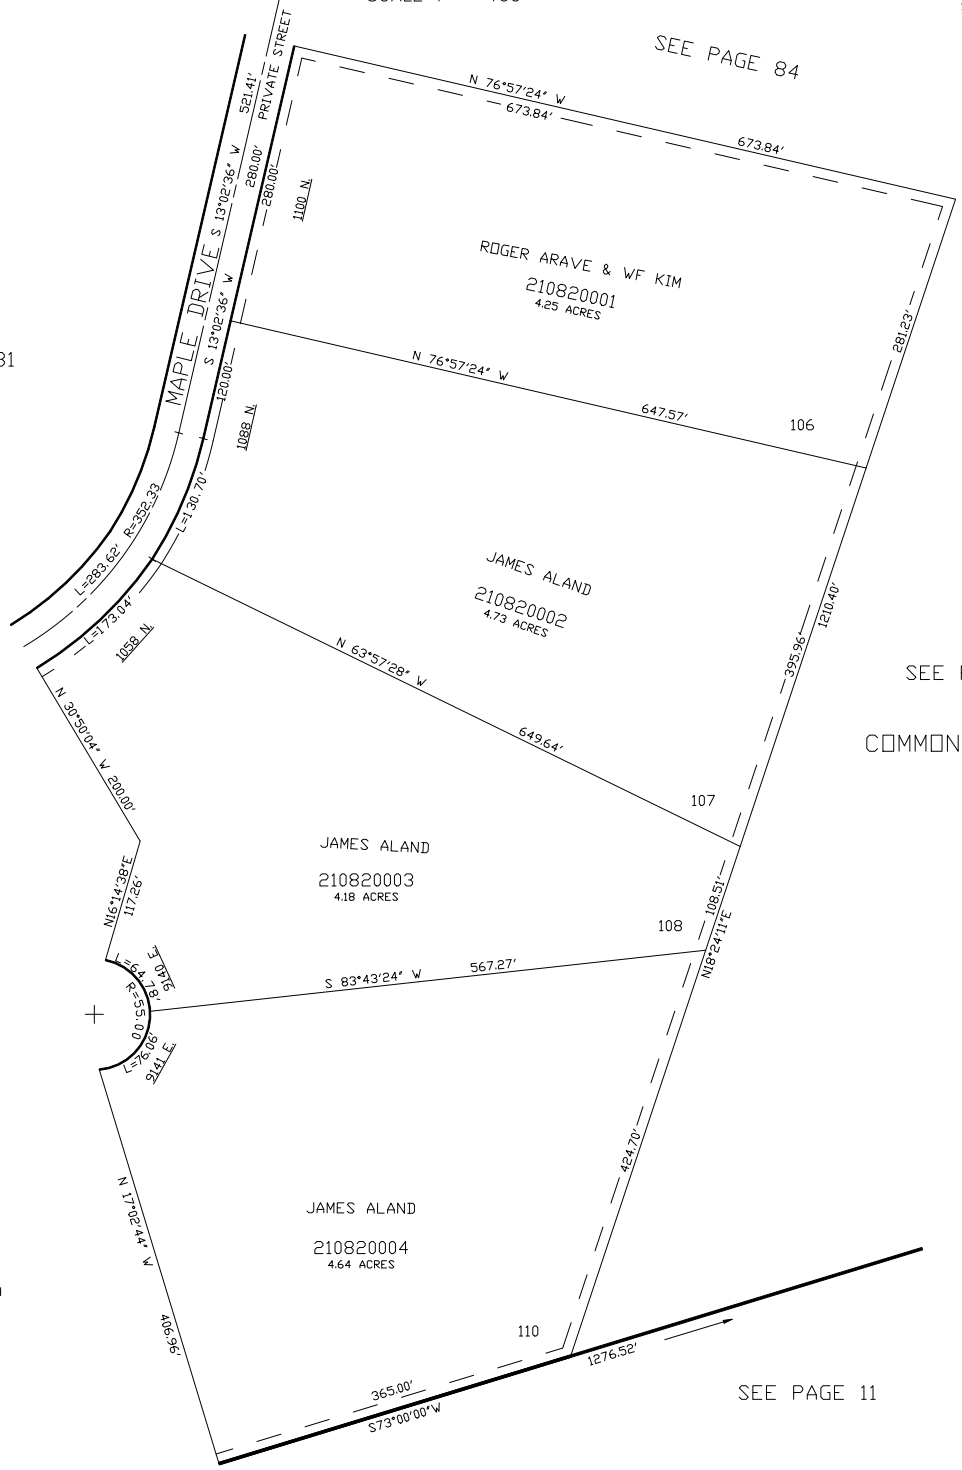

FOR COMPLETE ENG DATA AND DRAINAGE EASEMENT INFO. SEE ORIGINAL DEDICATION PLAT IN BOOK 48, PAGE 64-66 OF RECORDS.

10' UTILITY & DRAINAGE EASEMENTS EACH SIDE OF PROPERTY LINES AS INDICATED BY DASHED LINES EXCEPT AS OTHERWISE SHOWN.

VLG 12-98