PART OF SECTION 3 & 4, T.6N., R.2E., S.L.B. & M.

THE SANCTUARY

IN WEBER COUNTY

TAXING UNIT: 231

SCALE 1" = 400'

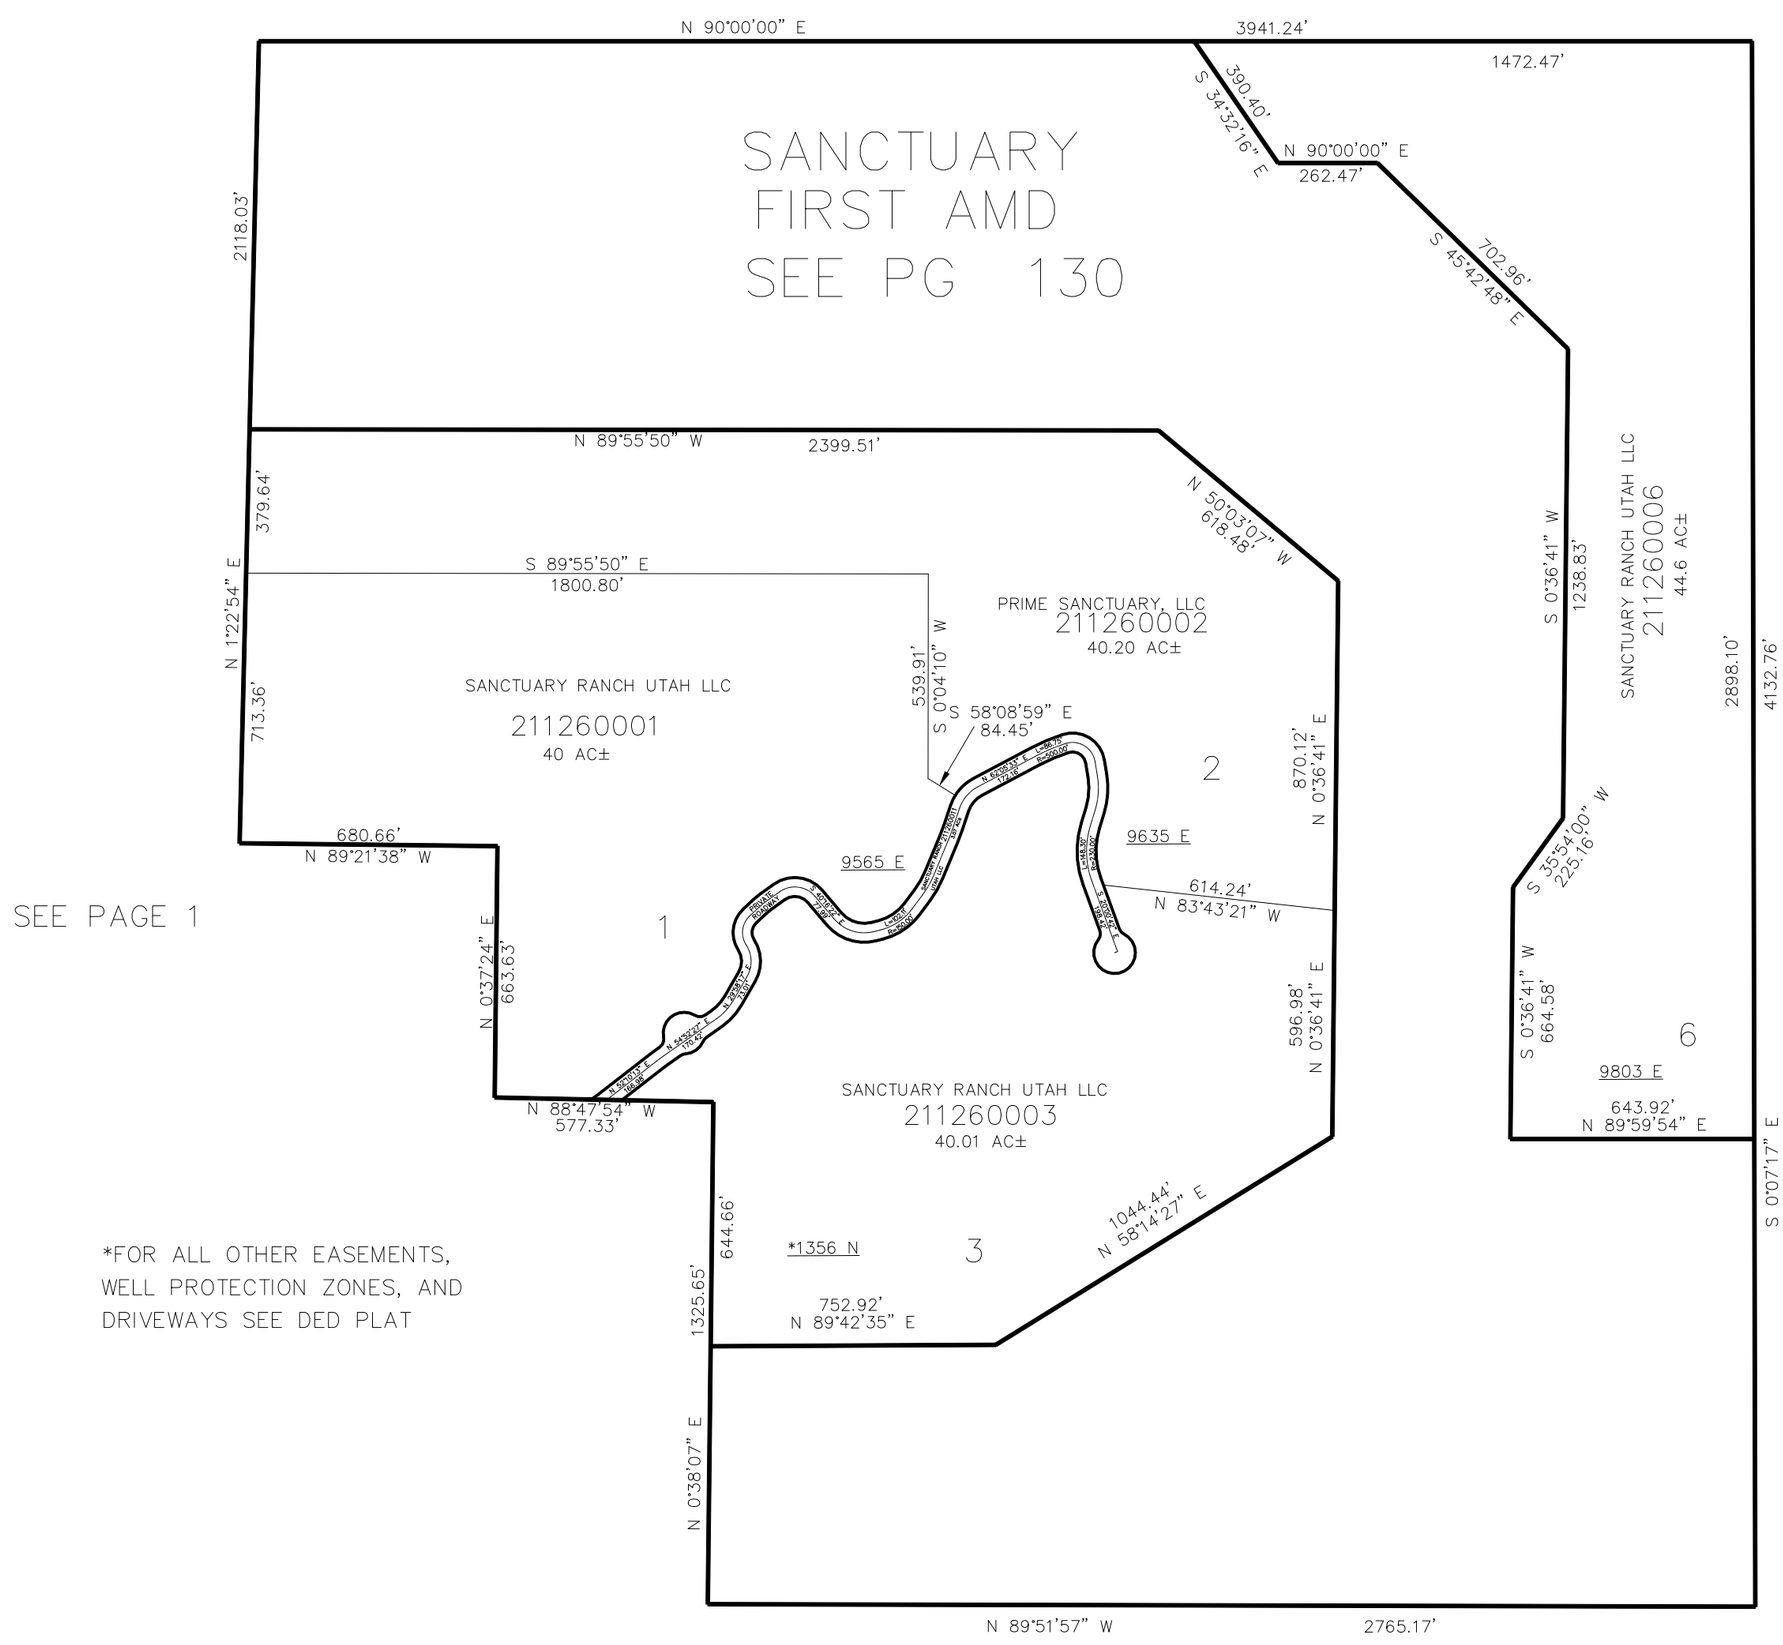

SEE PAGE 1

*FOR ALL OTHER EASEMENTS, WELL PROTECTION ZONES, AND DRIVEWAYS SEE DED PLAT

10' UTILITY & DRAINAGE EASEMENTS EACH SIDE OF PROPERTY LINES AS INDICATED BY DASHED LINES EXCEPT AS OTHERWISE SHOWN.

*SEE ADDRESS AFFIDAVIT E#2867758

FOR COMPLETE ENG DATA SEE ORIGINAL DEDICATION PLAT IN BOOK 74, PAGE 31 TO 34 OF RECORDS.

SEE PAGE 1

LK 10-2013