PART OF THE NW.1/4, OF SECTION 20, T.6N., R.2E., S.L.B. & M.

SATTERTHWAITE SOUTHFORK RANCHES 1ST AMD

IN WEBER COUNTY

TAXING UNIT: 58

SCALE 1" = 100'

SEE PAGE 34

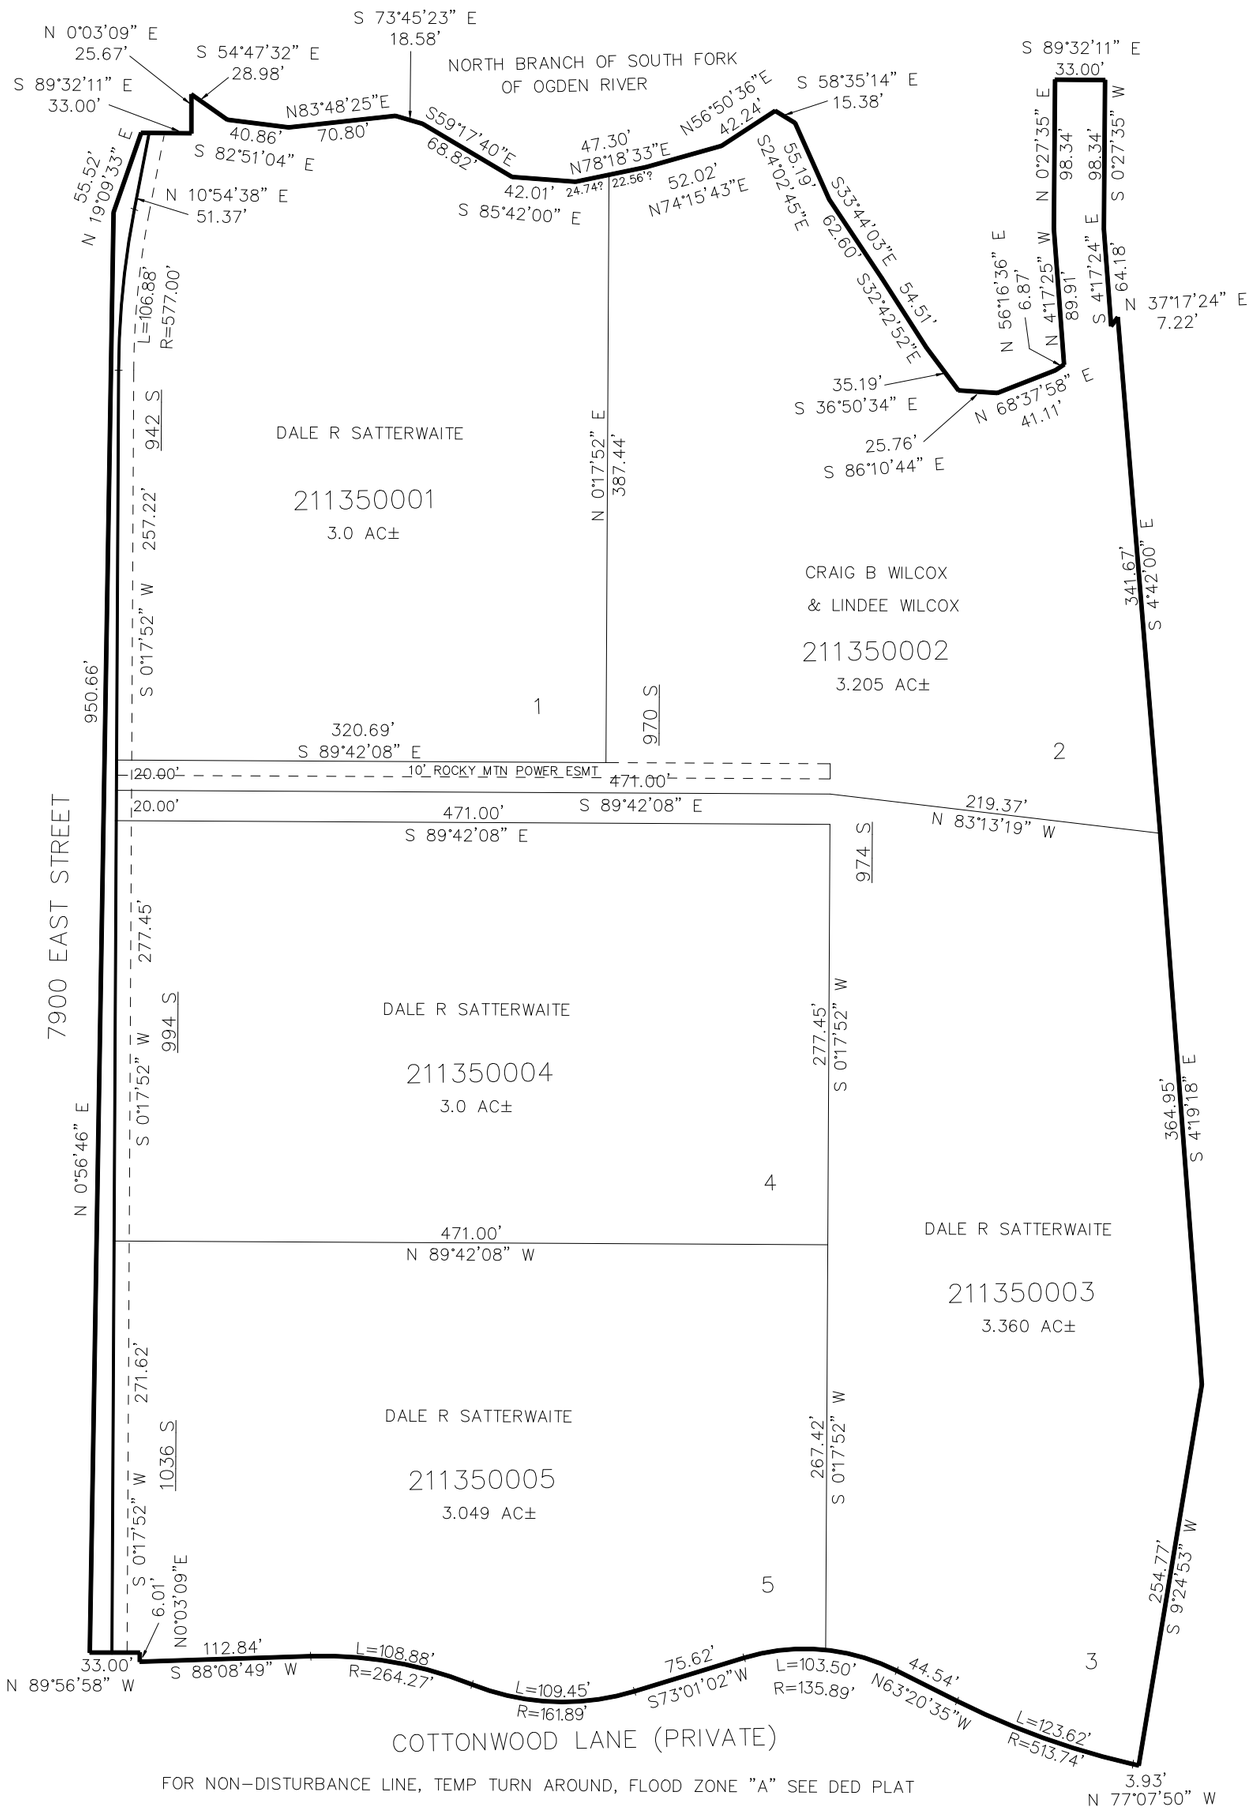

FOR NON-DISTURBANCE LINE, TEMP TURN AROUND, FLOOD ZONE "A" SEE DED PLAT

SEE PAGE 34

SEE PAGE 34

10' UTILITY & DRAINAGE EASEMENTS EACH SIDE OF PROPERTY LINES AS INDICATED BY DASHED LINES EXCEPT AS OTHERWISE SHOWN.

FOR COMPLETE ENG DATA SEE ORIGINAL DEDICATION PLAT IN BOOK 77, PAGE 20 & 21 OF RECORDS.