PART OF SEC. 29 & 32, T.7 N., R.1 E., S.L.B.& M.

NORDIC VALLEY ESTATES NO. 1

LOTS 10-21

TAXING UNIT: 28,36

WEBER COUNTY

SCALE 1" = 100'

PREFIX: 22-031

EXCEPT WHERE OTHERWISE SHOWN
ALL LOTS OWNED BY:
MAUGHAN-BROWNING LAND CO., INC.

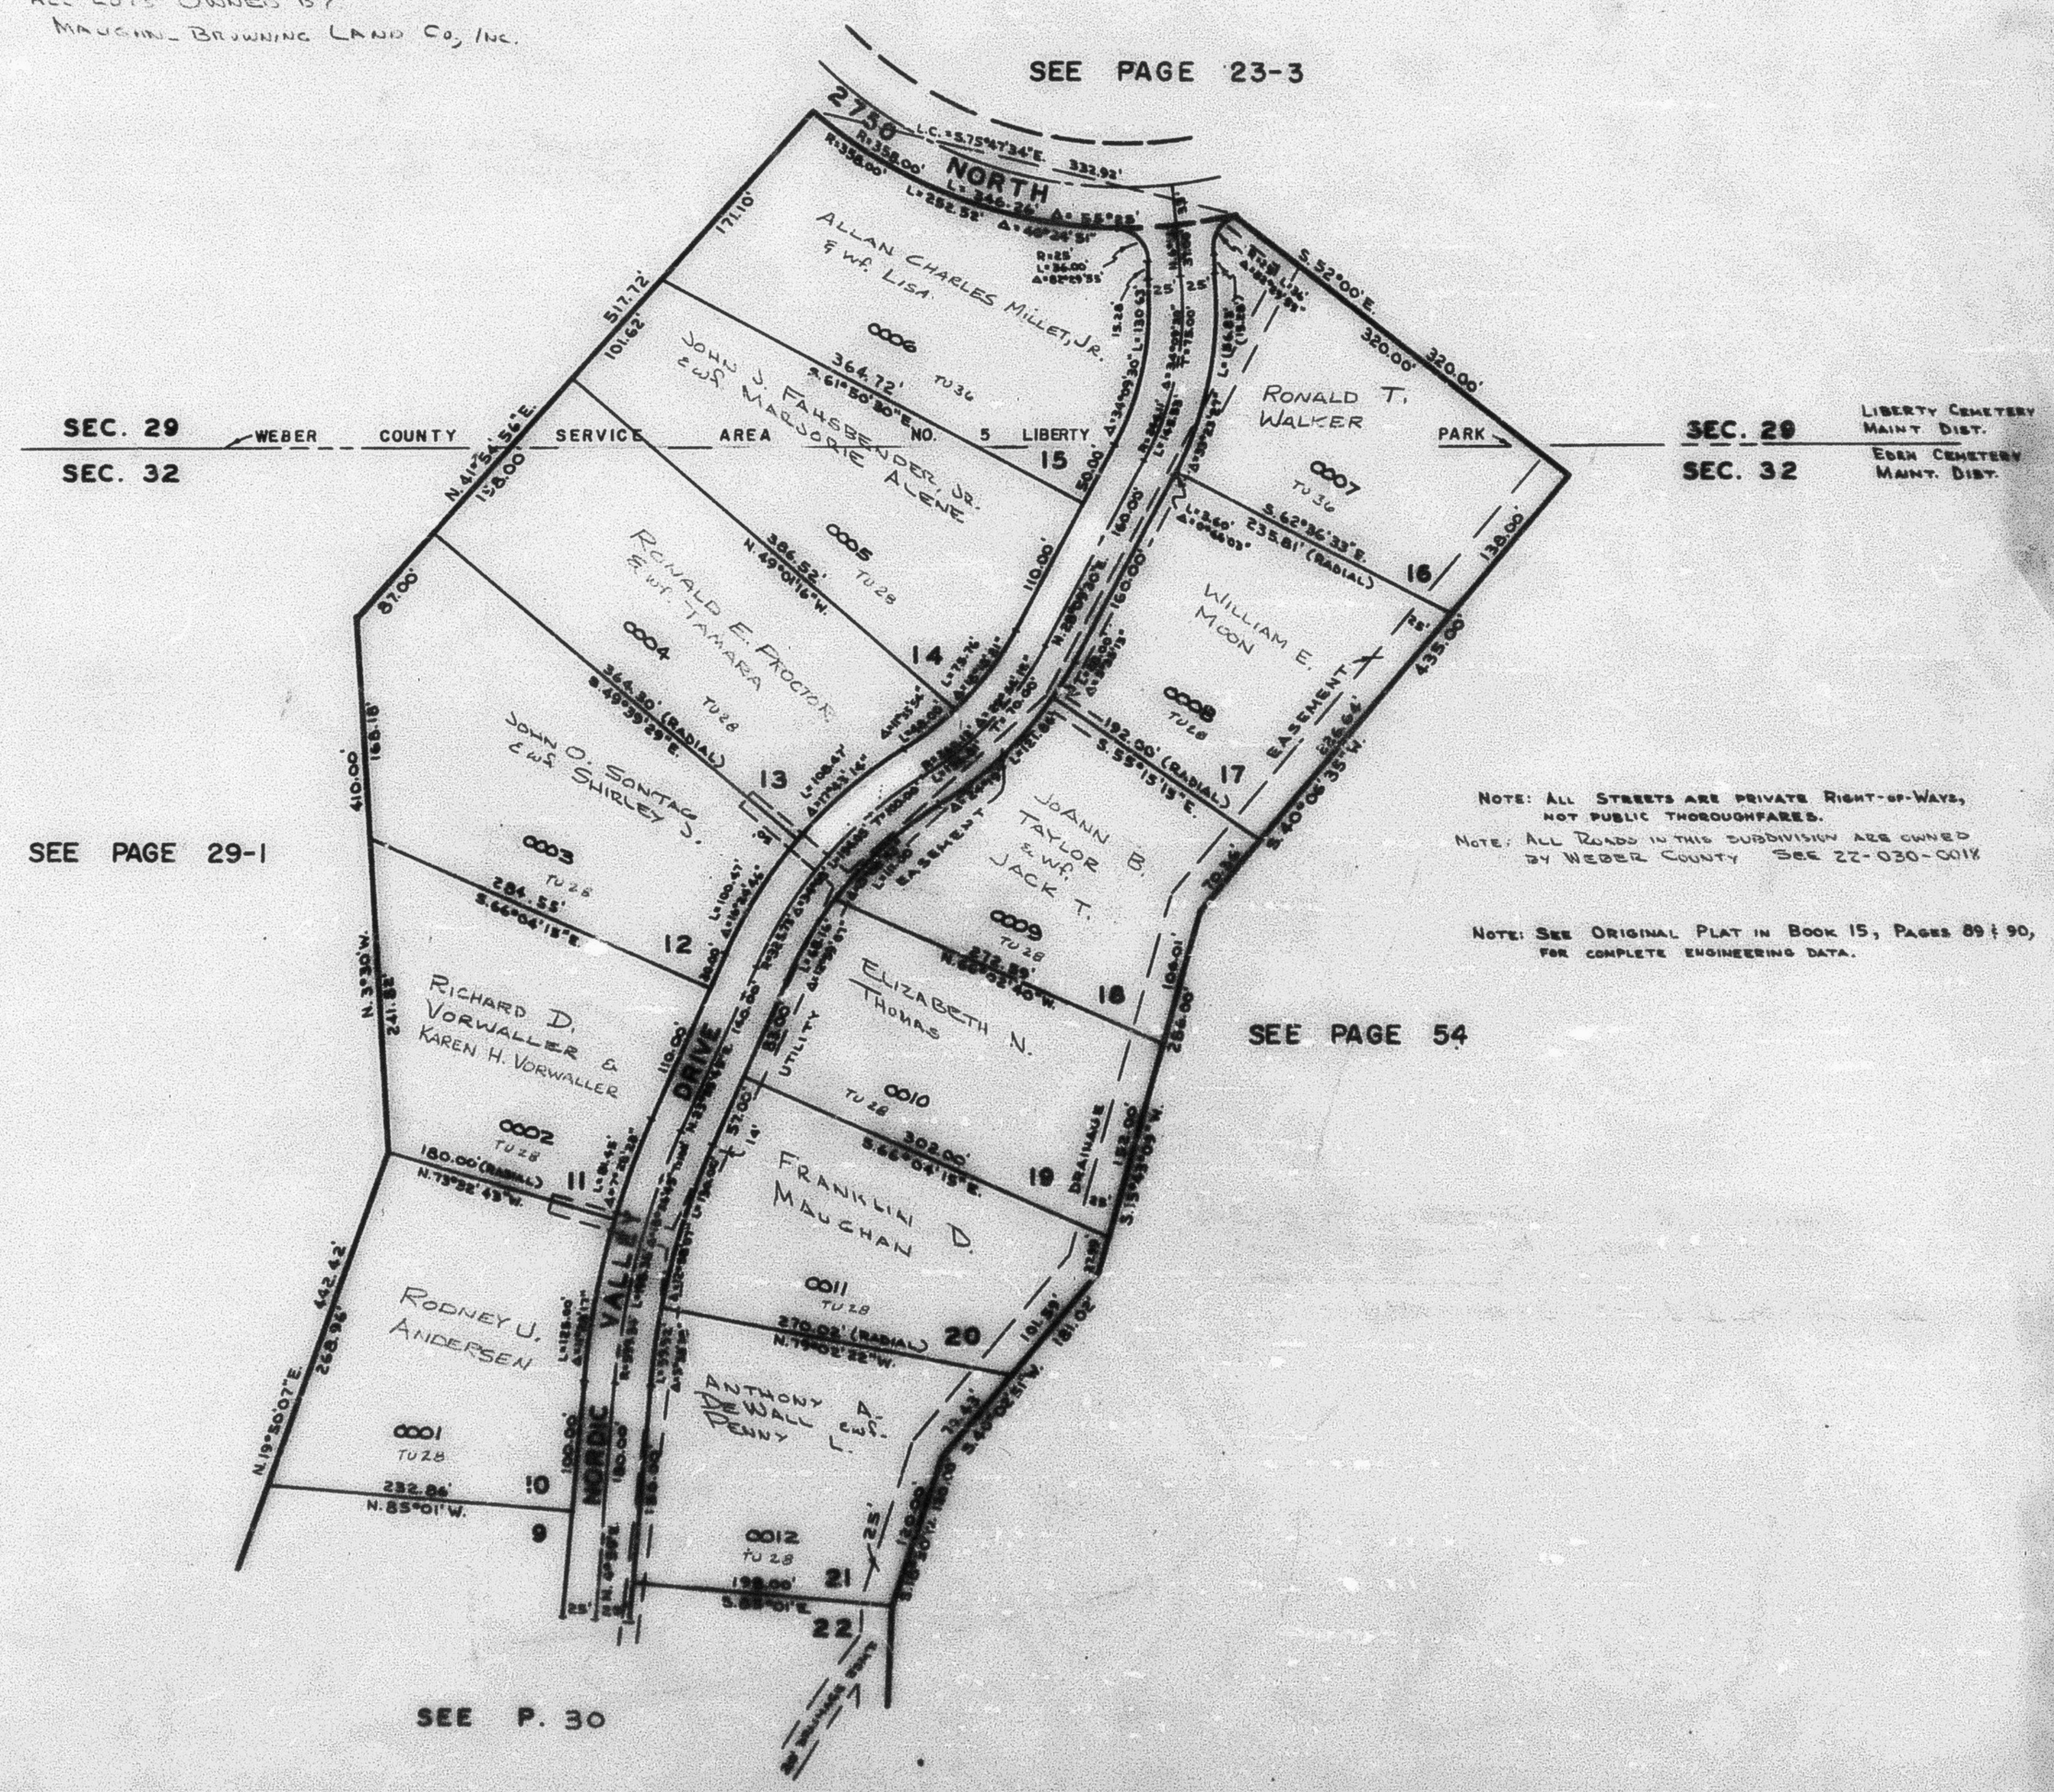

NOTE: ALL STREETS ARE PRIVATE RIGHT-OF-WAYS, NOT PUBLIC THOROUGHFARES.

NOTE: ALL ROADS IN THIS SUBDIVISION ARE OWNED BY WEBER COUNTY SEE 22-030-0018

NOTE: SEE ORIGINAL PLAT IN BOOK 15, PAGES 89 & 90, FOR COMPLETE ENGINEERING DATA.

R.B. 4-69