PART OF SEC. 32, T.7N., R.1E., S.L.B.& M.

SILVER BELL ESTATES NO. 1

IN WEBER COUNTY. UTAH

TAXING UNIT: 28

EDEN DISTRICT

PREFIX: 22-034

LOTS 22-27, 41-44

SCALE 1" - 100'

EDEN CEMETERY
MAINTENANCE DISTRICT

EXCEPT WHERE OTHERWISE SHOWN,
ALL LOTS ARE OWNED BY:
SILVER BELL CORPORATION

ALL ROADS IN THIS SUBDIVISION ARE OWNED BY
WEBER COUNTY
SEE 22-032-0028

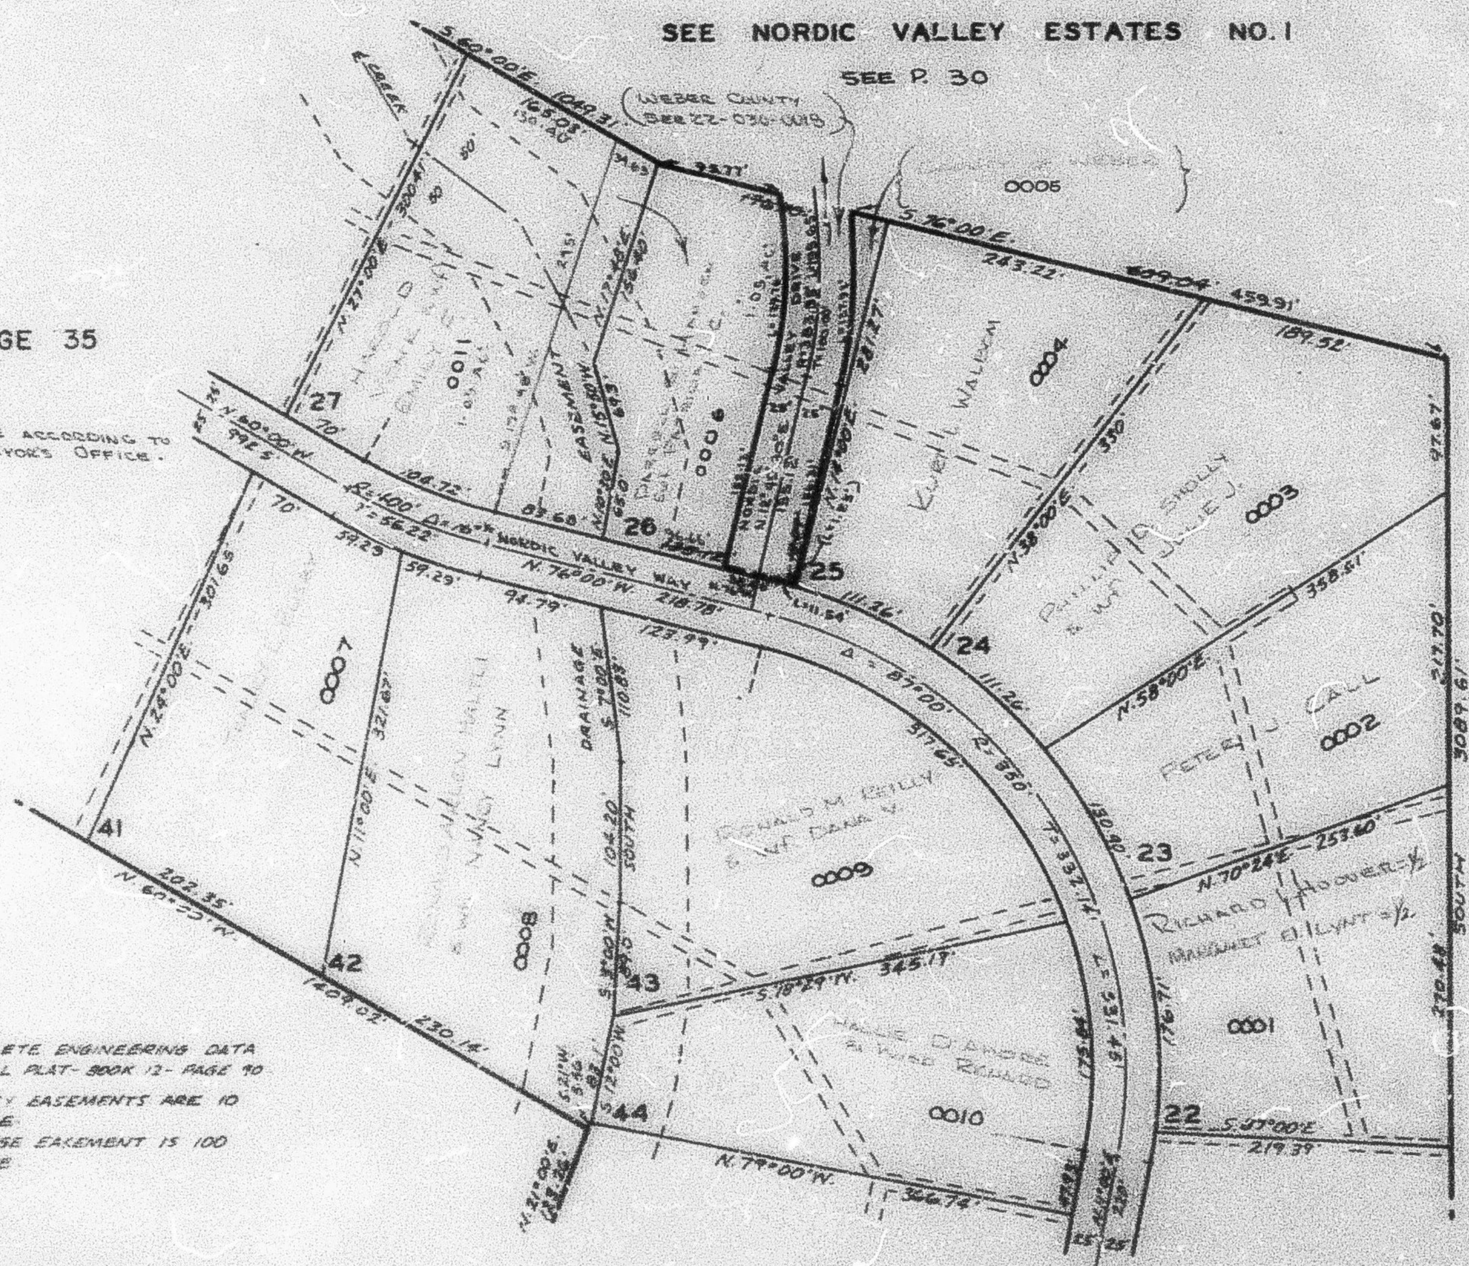

NOTE
FOR COMPLETE ENGINEERING DATA
SEE ORIGINAL PLAT- BOOK 12- PAGE 90

ALL UTILITY EASEMENTS ARE 10 FEET WIDE
THE DRAINAGE EASEMENT IS 100 FEET WIDE