PART OF SEC. 29 & 32, T.7N., R.1E., S.L.B.&M.

SILVER BELL ESTATES NO. 2

LOTS 68-71 & 73-81

TAXING UNIT: 28

WEBER COUNTY

SCALE 1"= 100'

PREFIX: 22-036

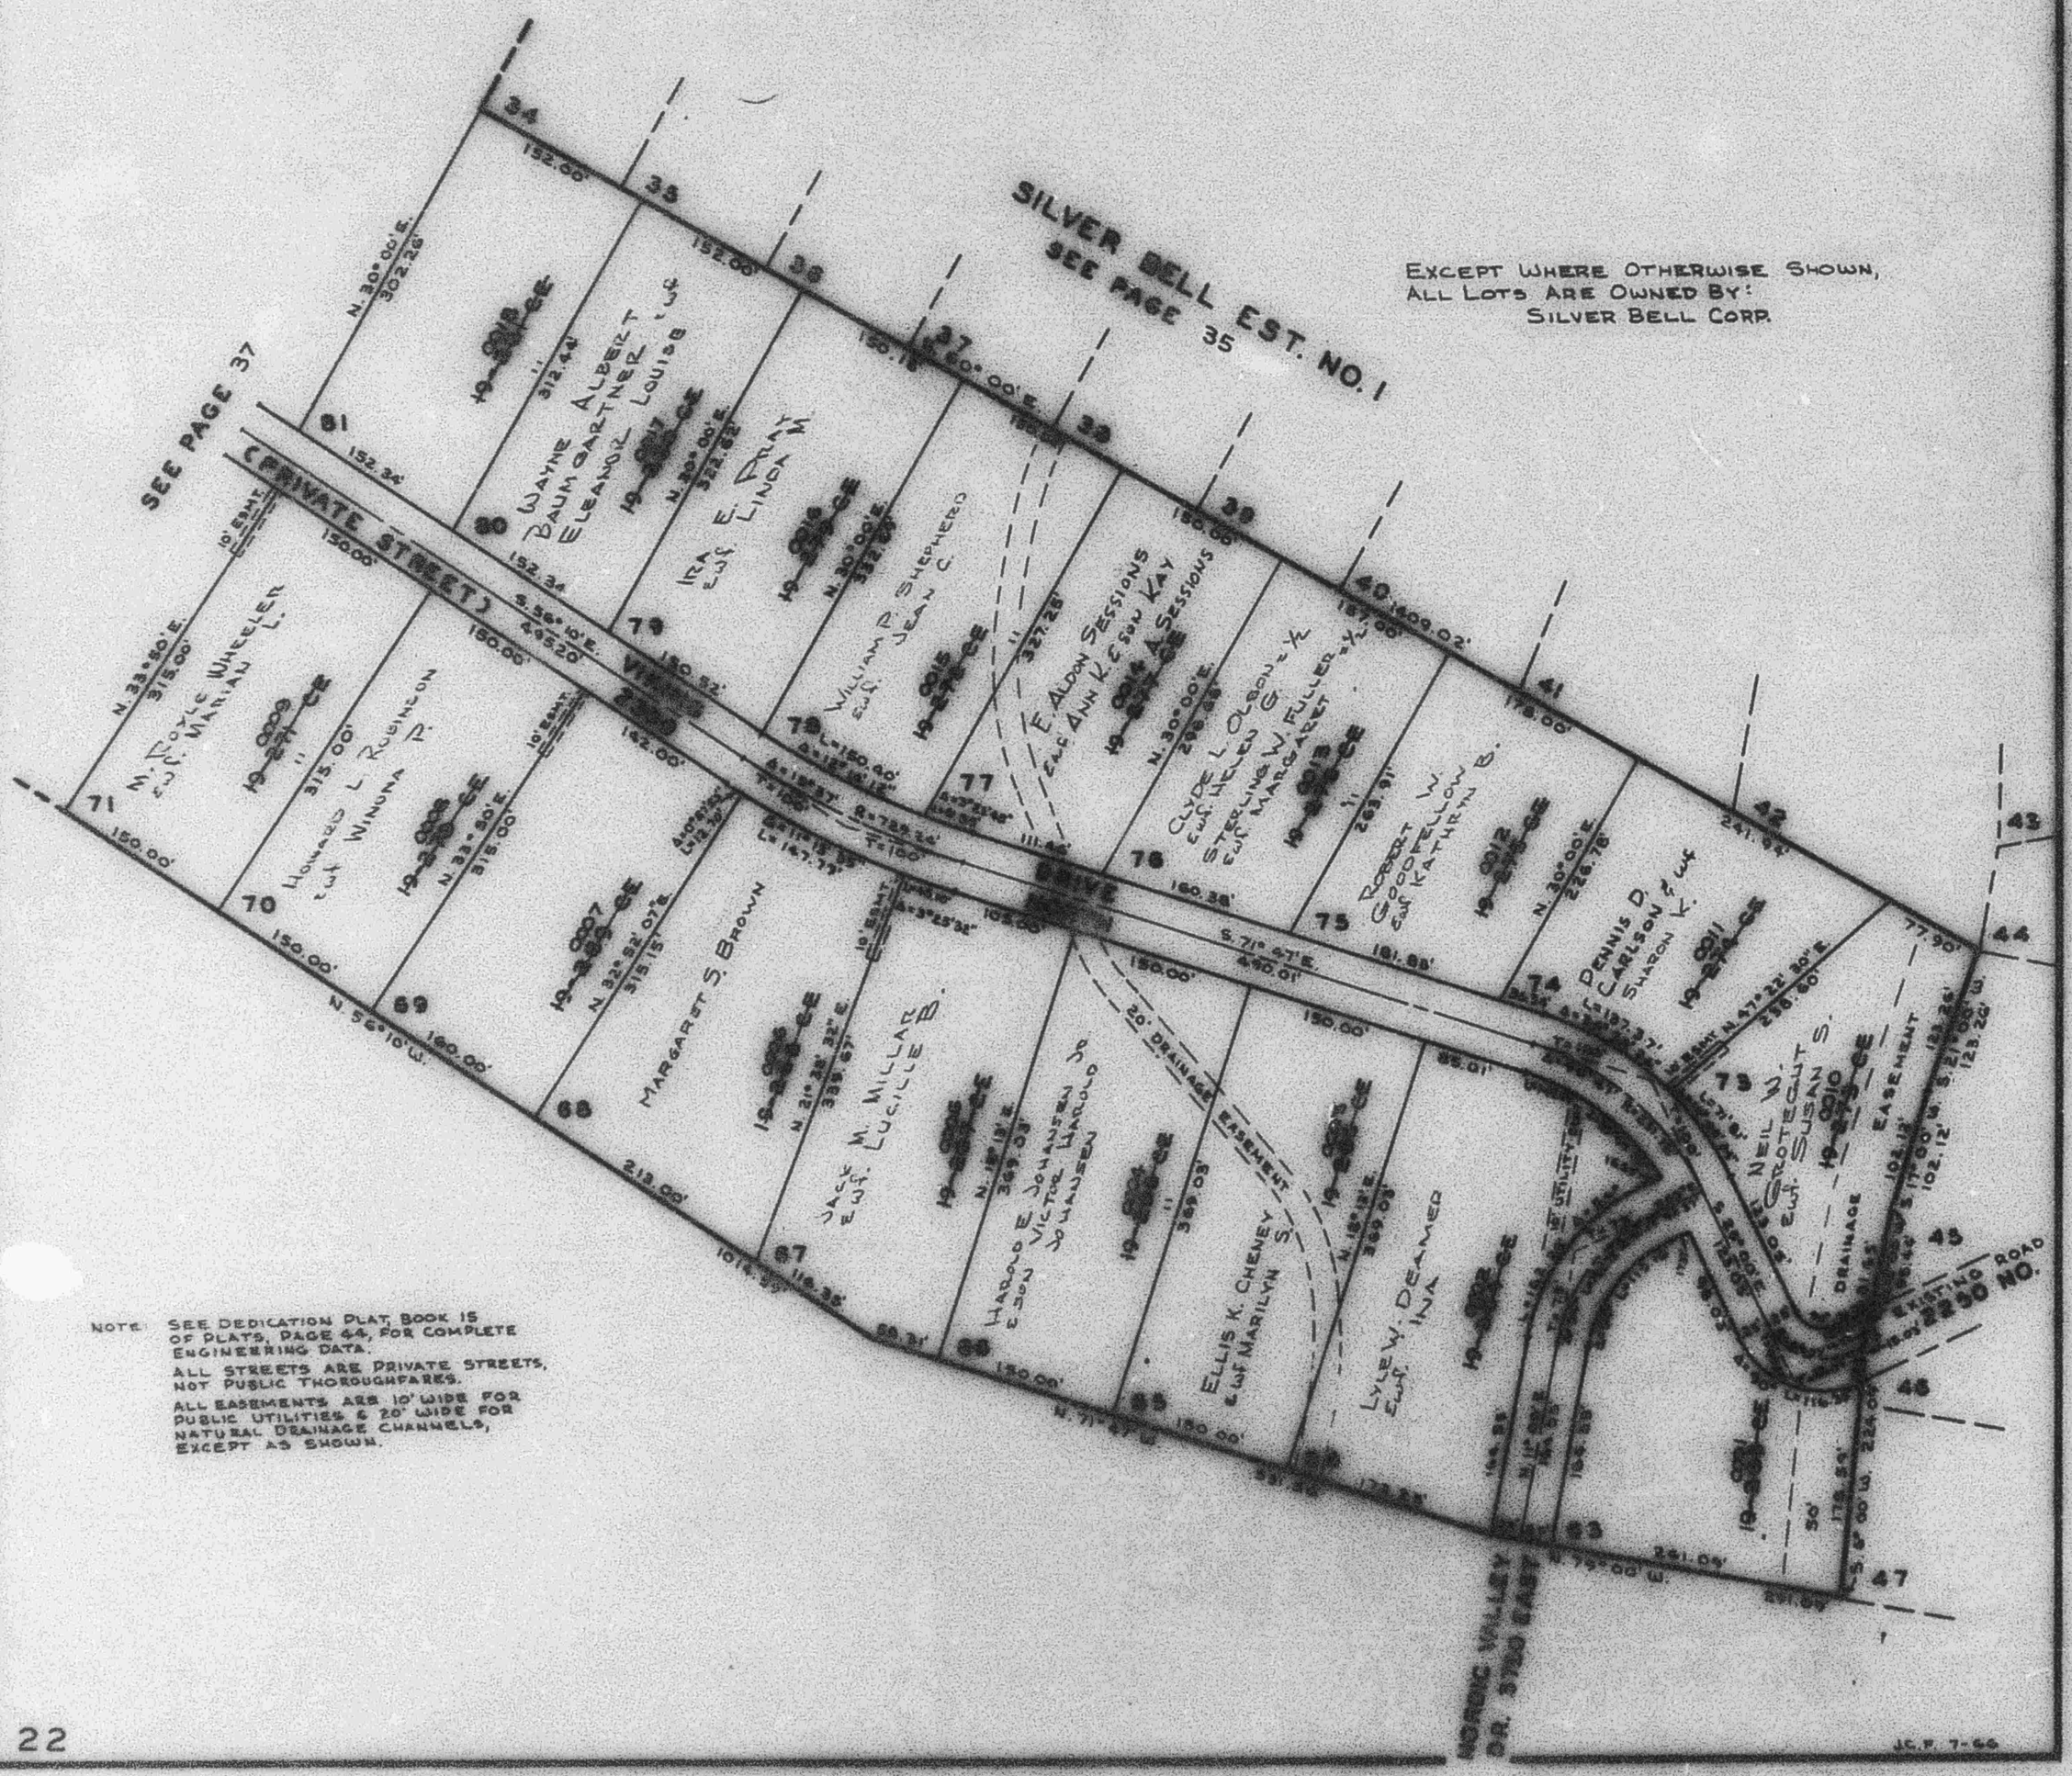

NOTE: SEE DEDICATION PLAT, BOOK 15 OF PLATS, PAGE 44, FOR COMPLETE ENGINEERING DATA.

ALL STREETS ARE PRIVATE STREETS, NOT PUBLIC THOROUGHFARES.

ALL EASEMENTS ARE 10' WIDE FOR PUBLIC UTILITIES & 20' WIDE FOR NATURAL DRAINAGE CHANNELS, EXCEPT AS SHOWN.

J.C.F. 7-66