

PART OF SEC. 29 & 32, T.7N., R.1E., S.L.B.&M.

SILVER BELL ESTATES NO. 2

LOTS 96 TO 107

WEBER COUNTY

SCALE 1" = 100'

TAXING UNIT: 28


PREFIX: 22-039

39

EXCEPT WHERE OTHERWISE SHOWN,
ALL LOTS ARE OWNED BY:
SILVER BELL CORP.

LIBERTY CEMETERY
MAINT. DIST.
EDEN CEMETERY
MAINT. DIST.

NOTE: SEE DEDICATION PLAT, BOOK
15 OF PLATS, PAGE 45, FOR
COMPLETE ENGINEERING DATA.
ALL STREETS ARE PRIVATE STREETS,
NOT PUBLIC THOROUGHFARES.
ALL EASEMENTS ARE 10' WIDE
FOR PUBLIC UTILITIES & 20'
WIDE FOR NATURAL DRAINAGE
CHANNELS.

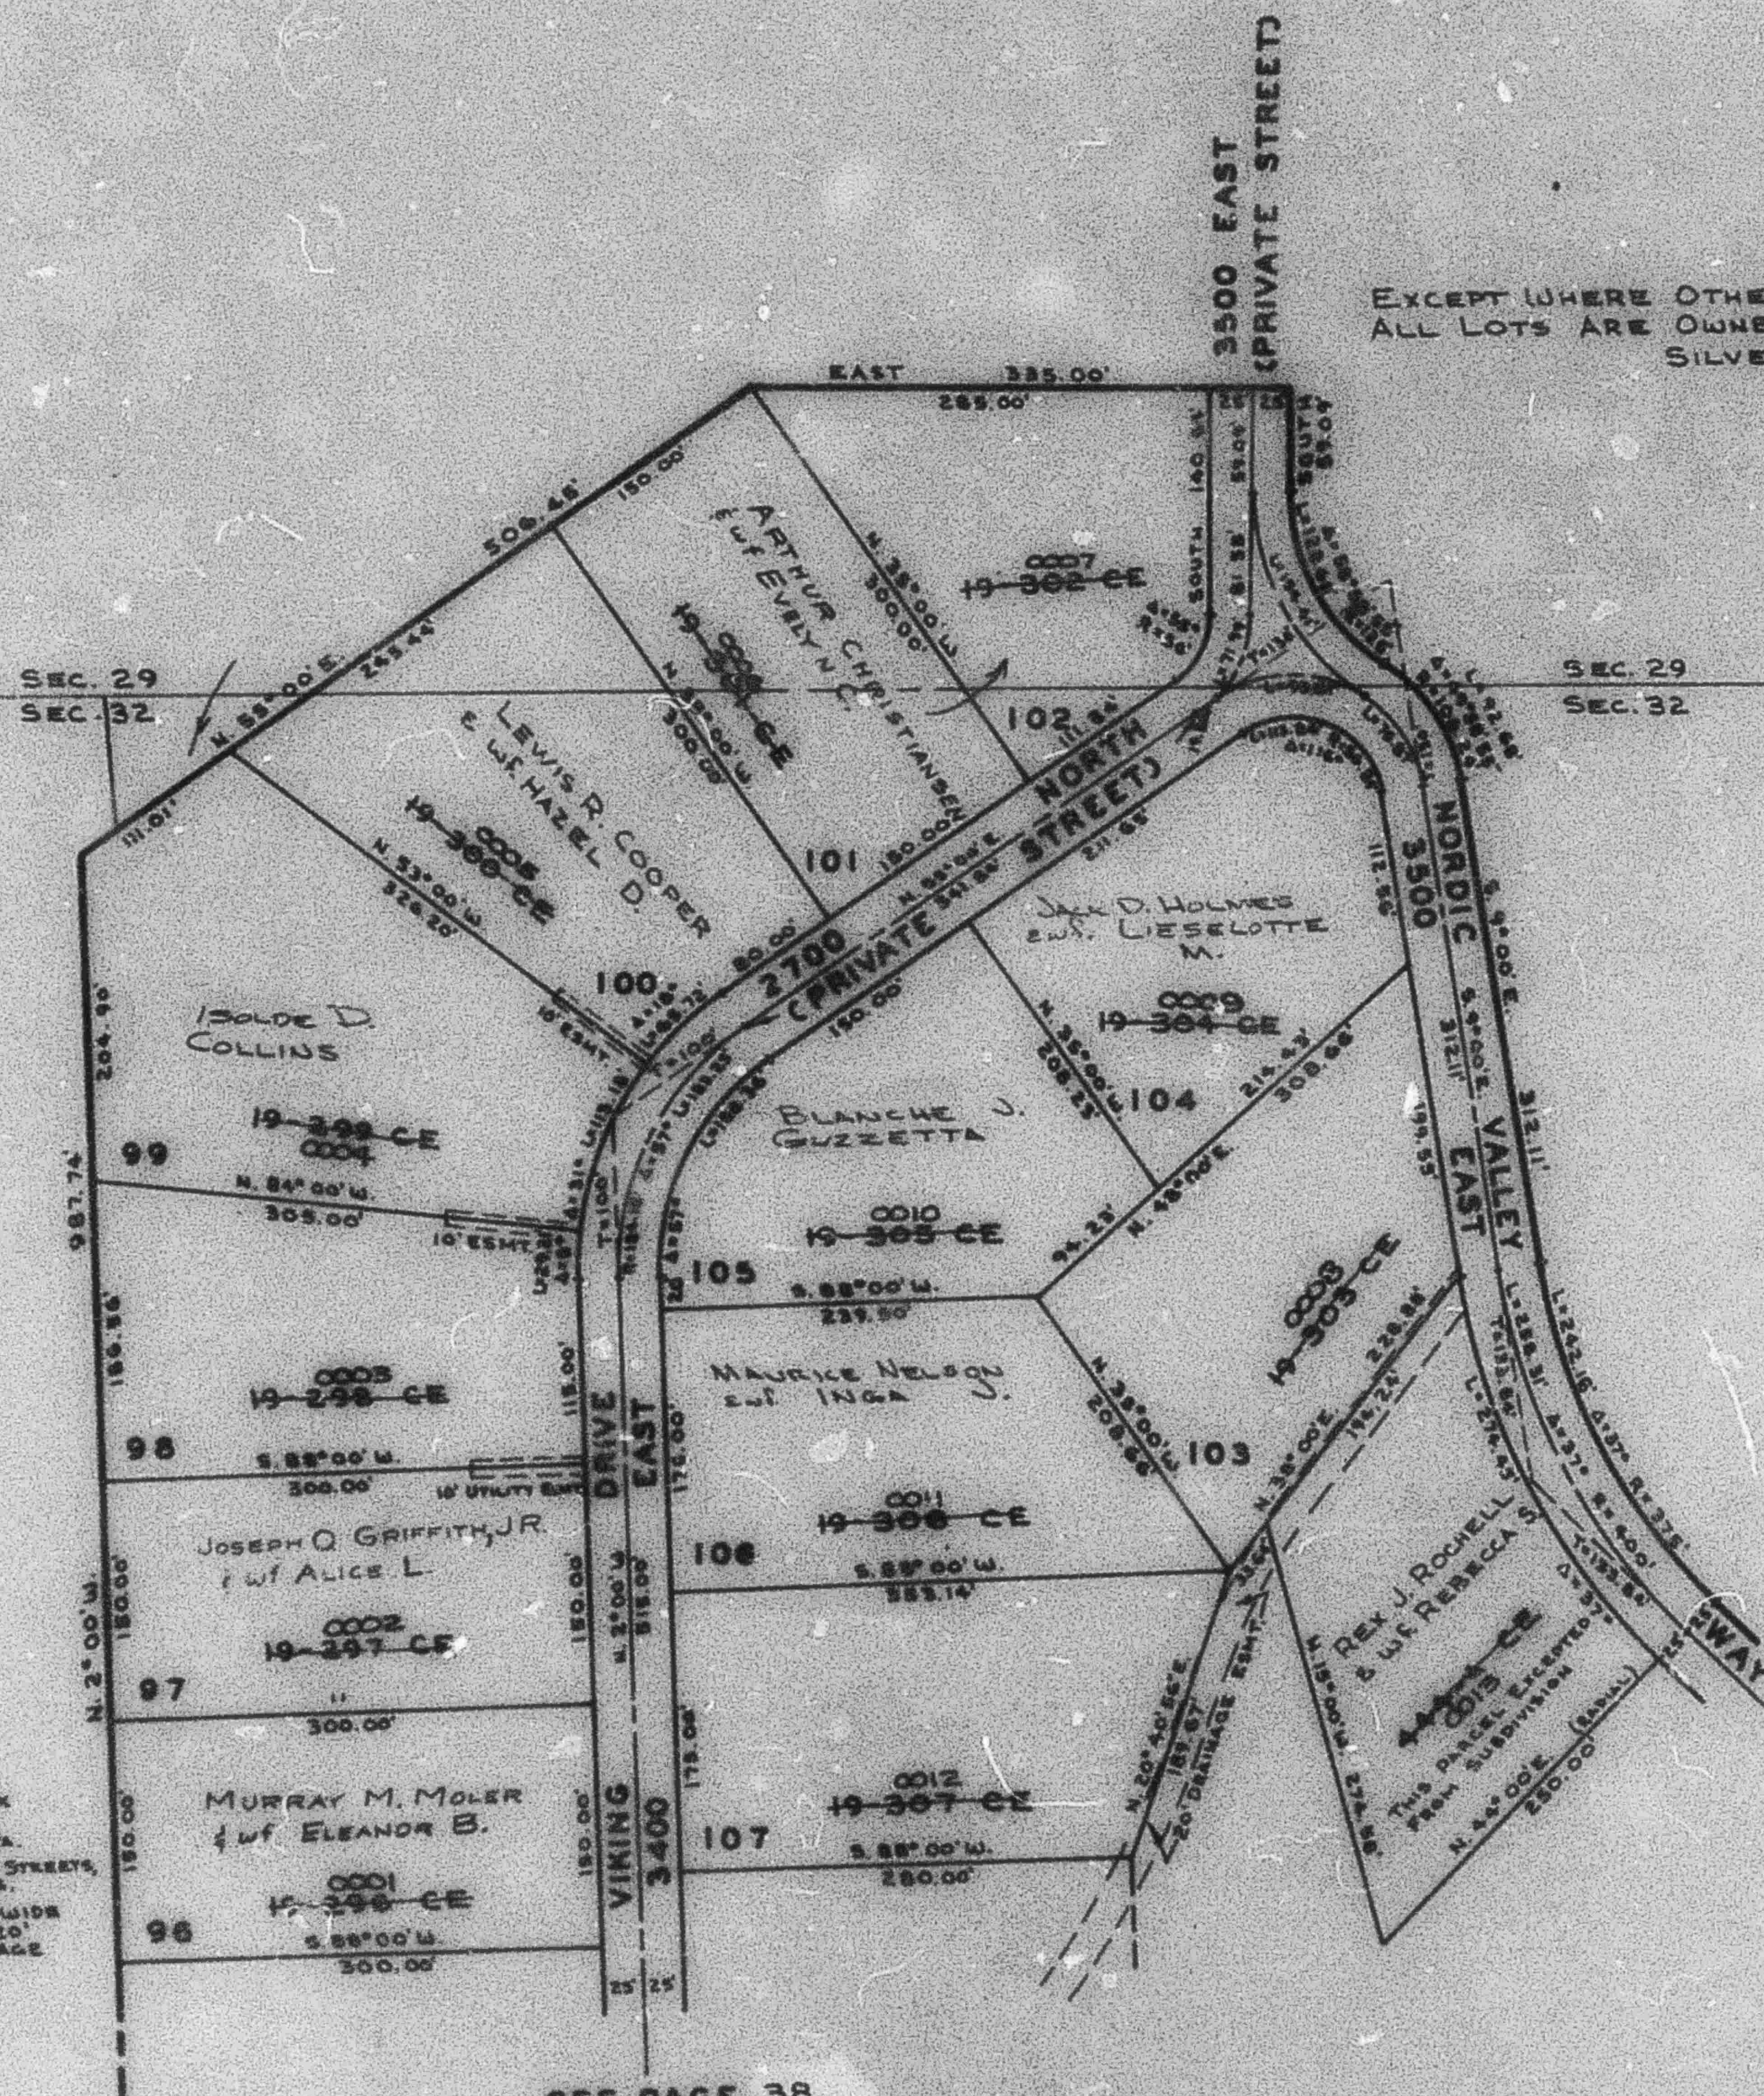

SEE PAGE 38