

LIBERTY MEADOWS SUBDIVISION

TAXING UNIT 36


LOTS 1-8 & 19, 20
IN WEBER COUNTY

SCALE 1"=100'

PREFIX 22-065

EXCEPT WHERE OTHERWISE SHOWN ALL LOTS OWNED BY
EARL E. JONES, E. KENT JONES, BRUCE H. JONES
D&A TRIPLE A INVESTMENT CO.

SEE PAGE 13

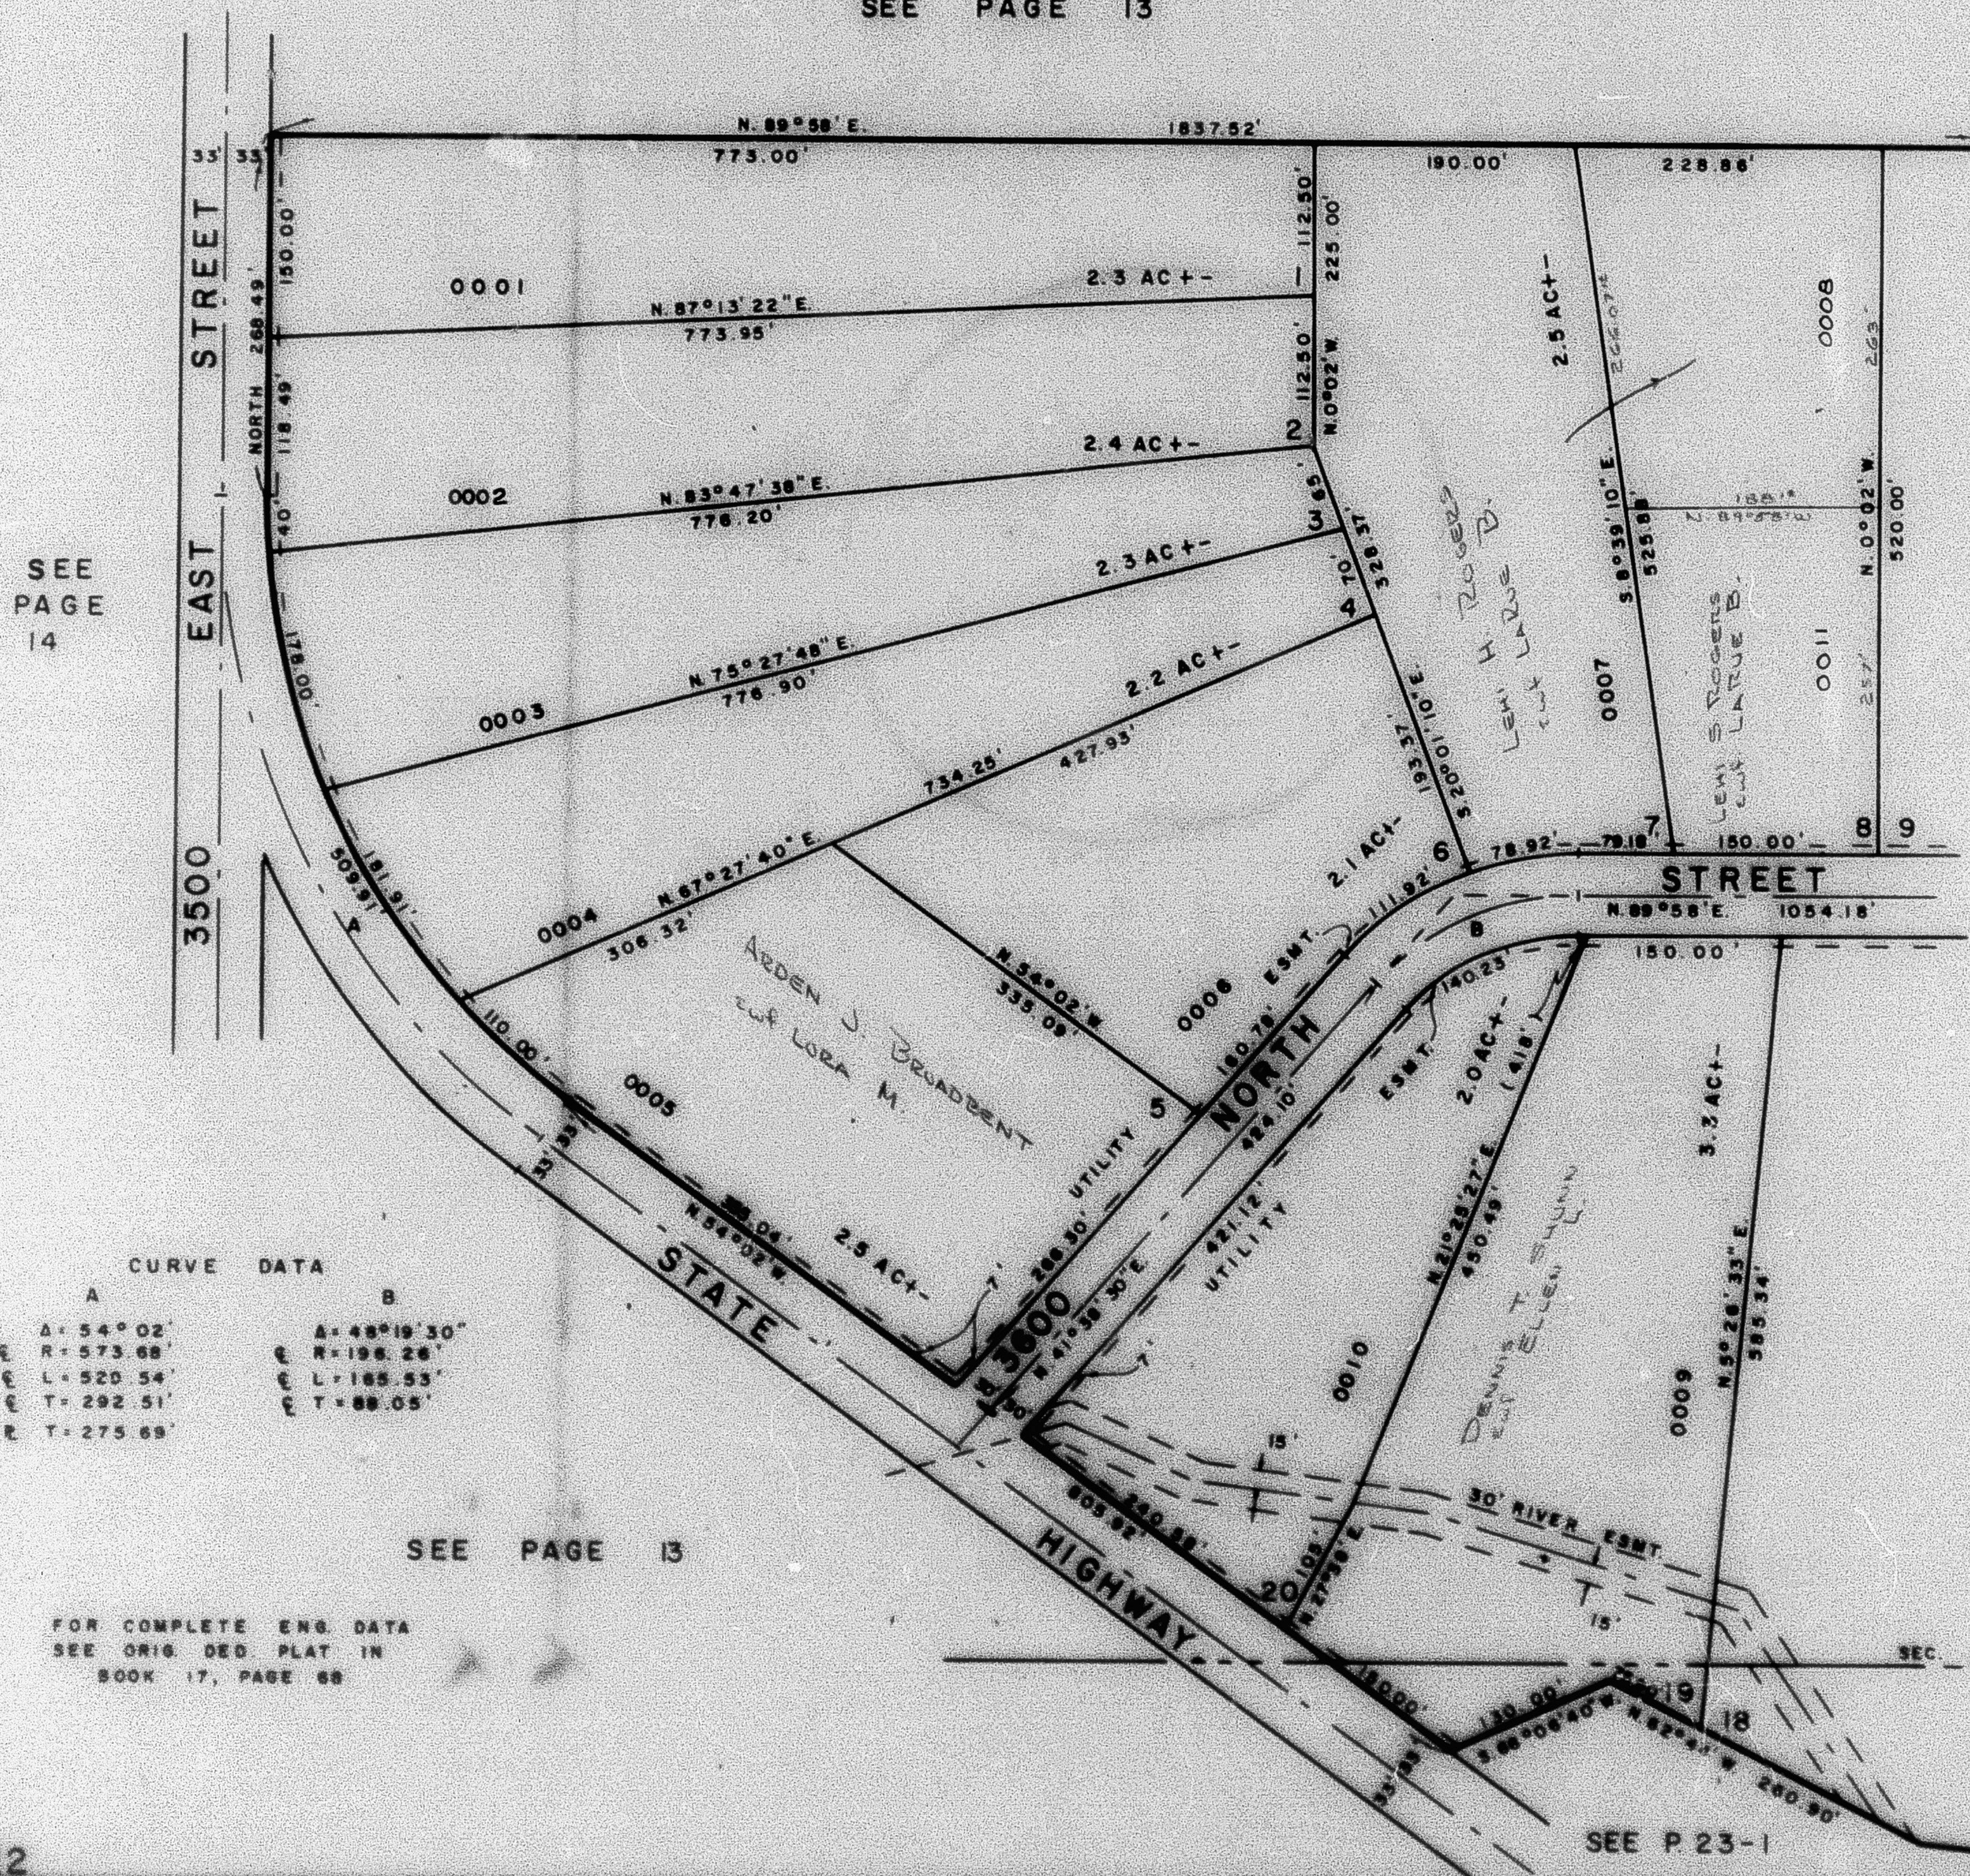

CURVE DATA

A

A = 54° 02'
 R = 573.68'
 L = 520.54'
 T = 292.51'
 E T = 275.69'

B

A = 48° 19' 30"
 R = 196.26'
 L = 165.53'
 T = 88.05'

FOR COMPLETE ENG. DATA
 SEE ORIG. DED. PLAT IN
 BOOK 17, PAGE 68