PART OF THE S.E. 1/4 OF SEC. 20 & N.E. 1/4 OF SEC. 29, T.7N., R.1E., S.L.B. & M.

LIBERTY MEADOWS SUBDIVISION

LOTS 9 – 18

TAXING UNIT: 36

IN WEBER COUNTY
SCALE 1" = 100'

LIBERTY MEADOWS SUBDIVISION
LOTS 9 & 10 AMD.

FOR COMPLETE ENG DATA SEE ORIGINAL DEDICATION PLAT IN BOOK 44, PAGE 22 OF RECORDS.

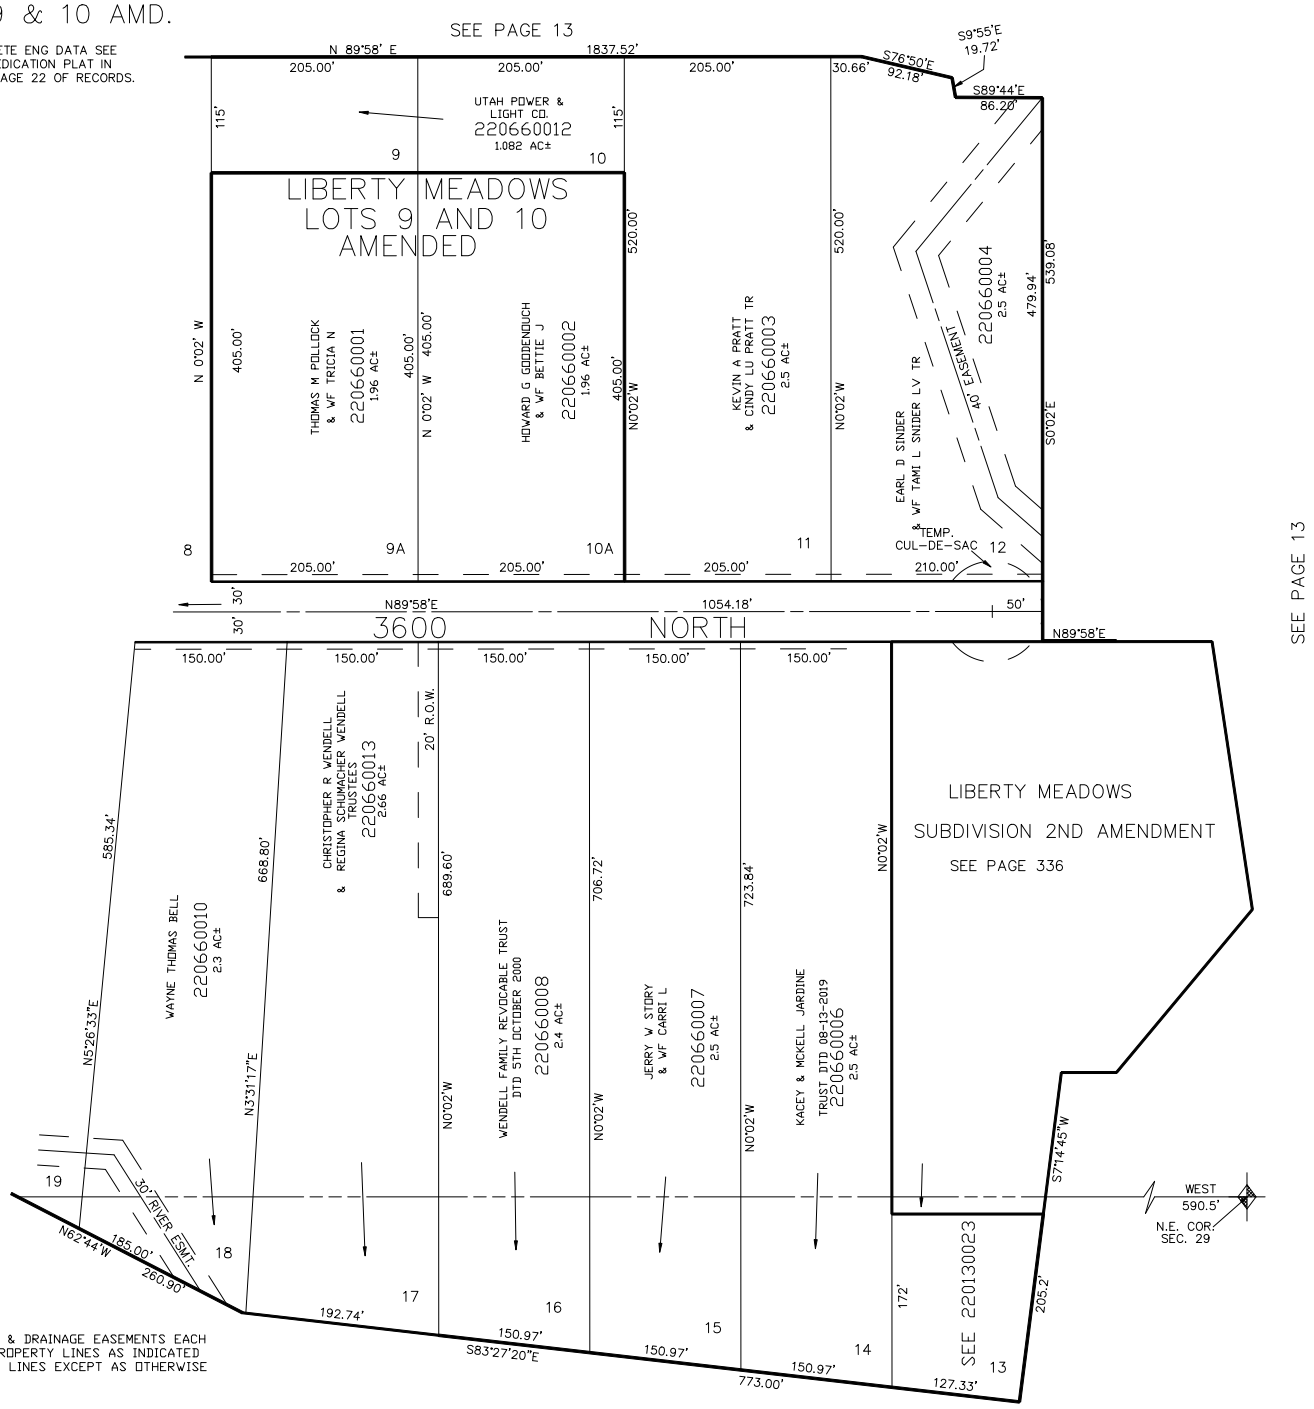

7' UTILITY & DRAINAGE EASEMENTS EACH SIDE OF PROPERTY LINES AS INDICATED BY DASHED LINES EXCEPT AS OTHERWISE SHOWN.

FOR COMPLETE ENG DATA SEE ORIGINAL DEDICATION PLAT IN BOOK 17, PAGE 68 OF RECORDS.

SEE PAGE 23-1

FOR TAX PURPOSES ONLY