PART OF N.E. 1/4 OF SEC. 28, T.7N., R.1E., S.L.B.&M.

EDEN HILLS SUBDIVISION NO.1

IN WEBER COUNTY

TAXING UNIT: 28 SCALE 1"=100' PREFIX: 22-068

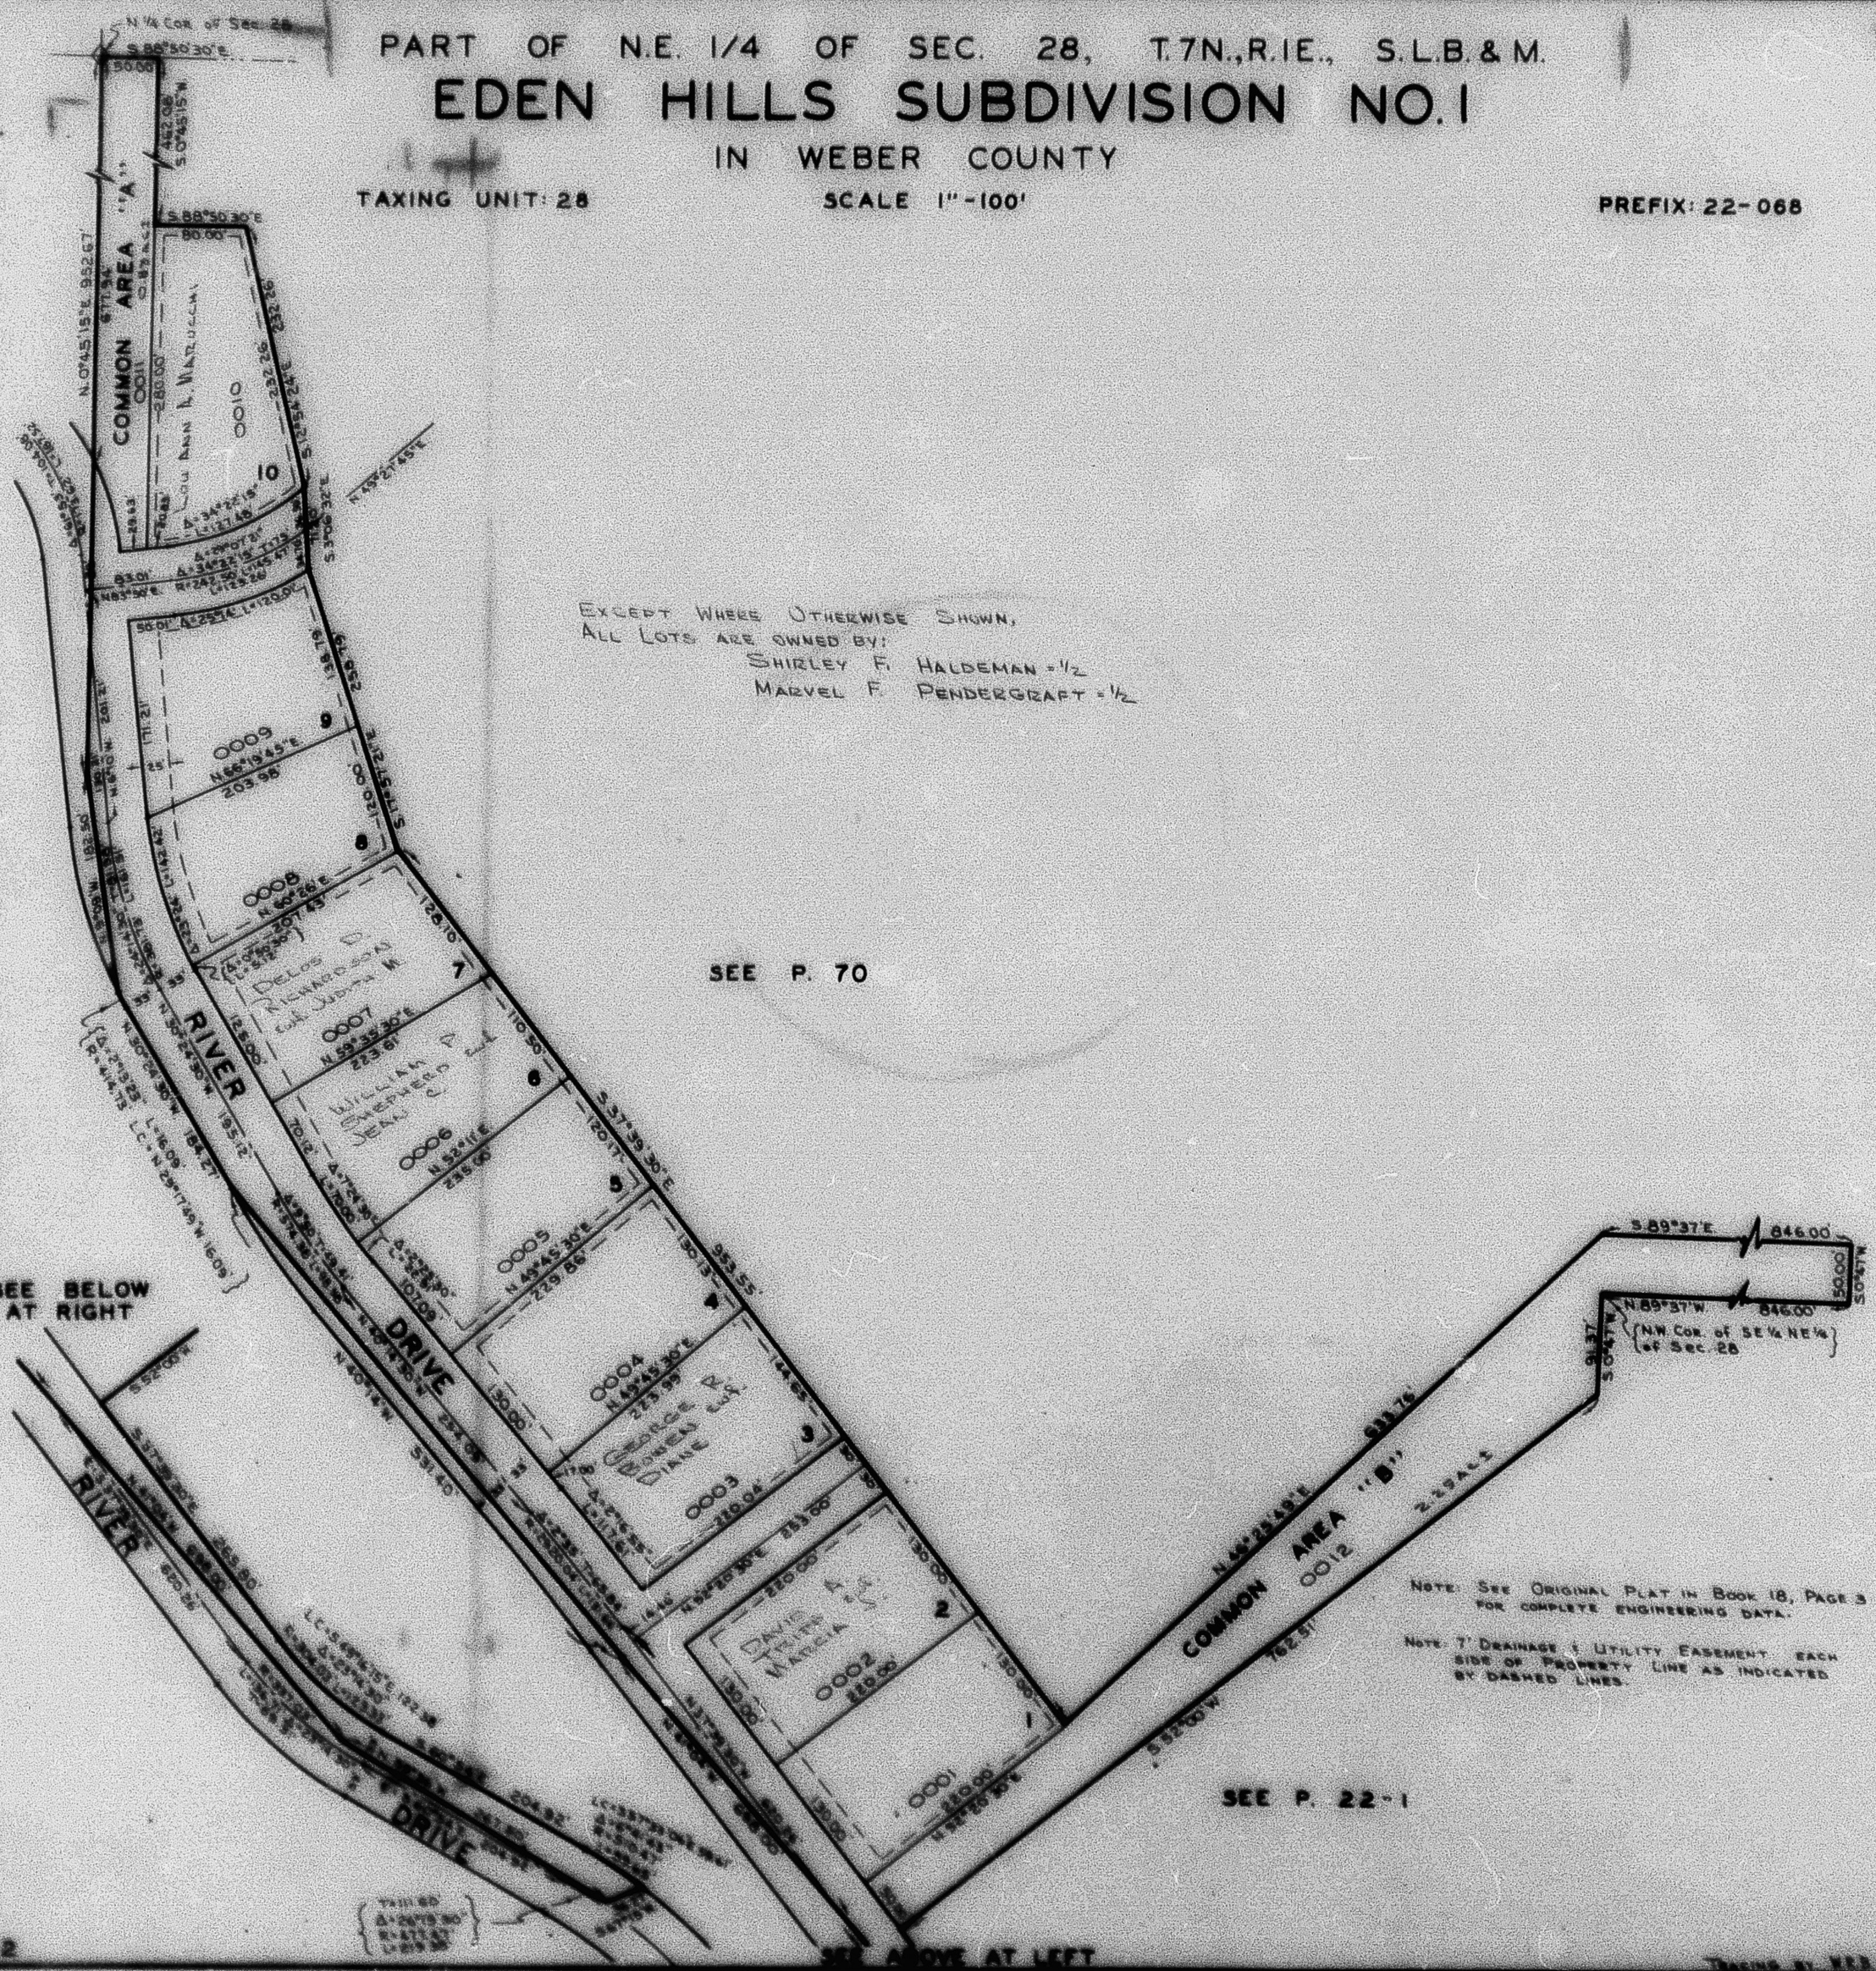

EXCEPT WHERE OTHERWISE SHOWN,
ALL LOTS ARE OWNED BY:
SHIRLEY F. HALDEMAN = 1/2
MARVEL F. PENDERGRAFT = 1/2

NOTE: SEE ORIGINAL PLAT IN BOOK 18, PAGE 3 FOR COMPLETE ENGINEERING DATA.

NOTE: 7' DRAINAGE & UTILITY EASEMENT EACH SIDE OF PROPERTY LINE AS INDICATED BY DASHED LINES.

DRAWN BY W.E.B. 5-73