PART OF S. 1/2, SEC. 21, & N.E. 1/4, SEC. 28, T.7N., R.1E., S.L.B. & M.

EDEN HILLS SUBDIVISION NO. 3

TAXING UNIT 36,317 — IN WEBER COUNTY — PREFIX: 22-73

LOTS 26-38, 43-47

SCALE: 1" = 100'

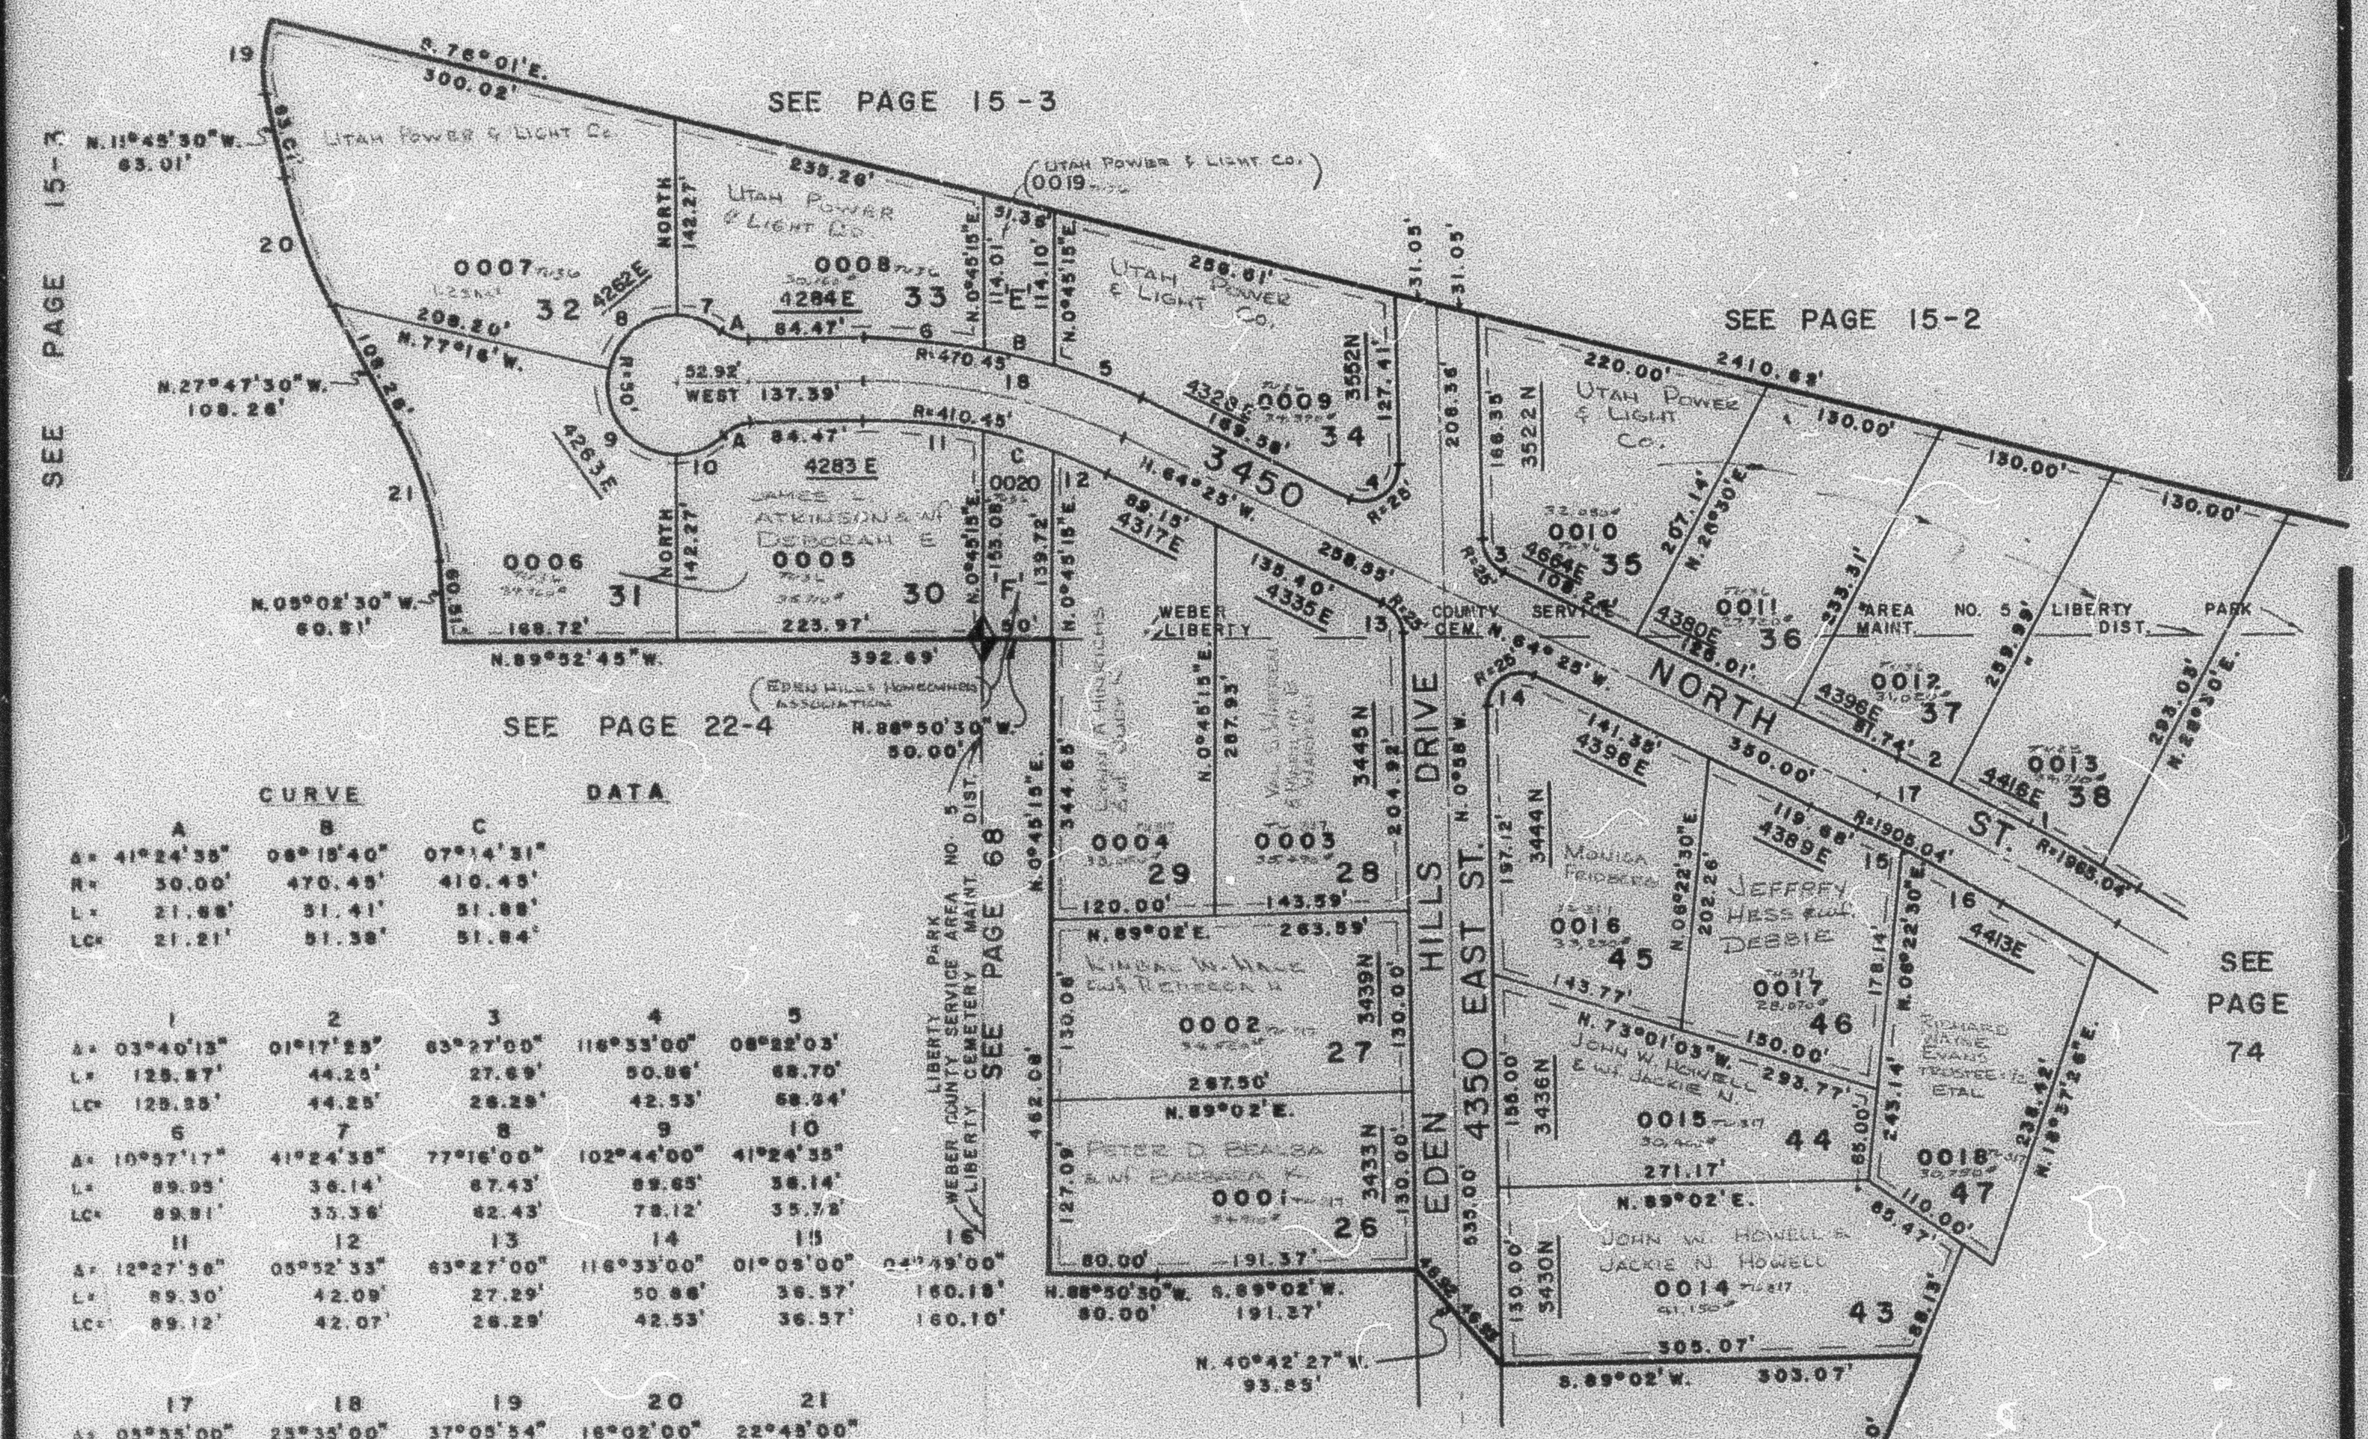
SEE PAGE 15-3
SEE PAGE 15-2
SEE PAGE 22-4
SEE PAGE 68
SEE PAGE 74
SEE PAGE 70
EDEN HILLS
4350 EAST ST.
NORTH DRIVE
NORTH ST.
UTAH POWER & LIGHT CO.
WEBER COUNTY SERVICE AREA NO. 5
LIBERTY PARK
LIBERTY CEMETERY MAINT. DIST.
EDEN HILLS HOMEOWNERS ASSOCIATION
JAMES L. ATKINSON & W/ DEBORAH E.
PETER D. BEALSA & W/ BARBARA K.
JOHN W. HOWELL & JACKIE N.
JEFFREY HESS & W/ DEBBIE
RICHARD WAYNE EVANS TRUSTEE ETAL
MONICA FRIDERES
0001
0002
0003
0004
0005
0006
0007
0008
0009
0010
0011
0012
0013
0014
0015
0016
0017
0018
0019
0020
26
27
28
29
30
31
32
33
34
35
36
37
38
43
44
45
46
47
3450
3552N
3439N
3433N
3436N
3430N
3444N
3443N
3552N
4284E
4283E
4262E
4263E
4317E
4335E
4396E
4413E
4380E
4389E
4416E
4664E
N.89°52'45"W.
S.89°02'W.
N.89°02'E.
N.40°42'27"W.
93.85'
305.07'
271.17'
293.77'
143.77'
197.12'
202.26'
178.14'
243.14'
110.00'
65.47'
88.13'
238.42'
N.18°57'26"E.
N.44°00'W.
180.00'
N.23°00'E.
288.10'
N.16°25'W.
95.77'
N.19°46'30"W.
97.34'
N.6°47'27"E.
54.95'
N.88°50'30"W.
80.00'
S.89°02'W.
191.37'
160.10'
160.18'
N.0°45'15"E.
N.0°58'W.
N.64°25'W.
N.26°30'E.
N.06°22'30"E.
N.73°01'03"W.
N.89°02'E.
N.0°45'15"E.
N.0°45'15"E.
N.0°45'15"