


78

TAXING UNIT 36

IN WEBER COUNTY


LOTS - 19-33

SCALE 1" = 100'

PREFIX 22-078

SEE PAGE 5

NO	Δ	RAD	ARC	TAN
1	45°00'00"	100.00	78.54	41.42
2	44°37'00"	100.00	77.87	41.03
3	40°00'00"	75.00	117.81	75.00
4	41°00'00"	200.00	153.12	74.78
5	39°49'48"	130.00	72.22	37.07
7	44°37'00"	130.00	101.23	53.34
8	90°00'00"	45.00	70.69	45.00
9	90°00'00"	105.00	184.93	105.00
10	08°13'30"	490.00	68.91	34.31
11	13°14'48"	490.00	110.98	55.74
12	08°28'34"	230.00	33.83	16.98
13	30°00'00"	15.00	23.48	15.00
14	32°33'28"	230.00	130.89	67.18
15	05°30'18"	980.00	25.52	32.88
16	56°57'33"	50.00	48.71	27.3
17	44°13'15"	15.00	11.58	6.09
18	09°29'51"	280.00	112.72	56.49
19	86°24'07"	50.00	75.40	48.96
20	44°37'00"	70.00	54.51	28.72
21	45°00'00"	70.00	54.58	29.00
22	34°06'47"	50.00	62.13	33.73
23	14°42'45"	620.00	58.28	80.00
24	48°22'07"	15.00	12.66	6.74
25	34°45'41"	50.00	30.39	15.68
26	12°44'36"	220.00	48.95	24.57
27	07°28'18"	1220.00	159.08	79.66
28	92°08'55"	15.00	24.12	15.57
29	12°11'18"	280.00	58.95	28.90
30	41°00'00"	170.00	121.85	63.56
31	38°00'31"	15.00	23.04	14.46
32	07°35'57"	1280.00	189.77	95.01
33	19°27'48"	420.00	142.87	72.03
34	02°00'33"	420.00	14.73	7.36

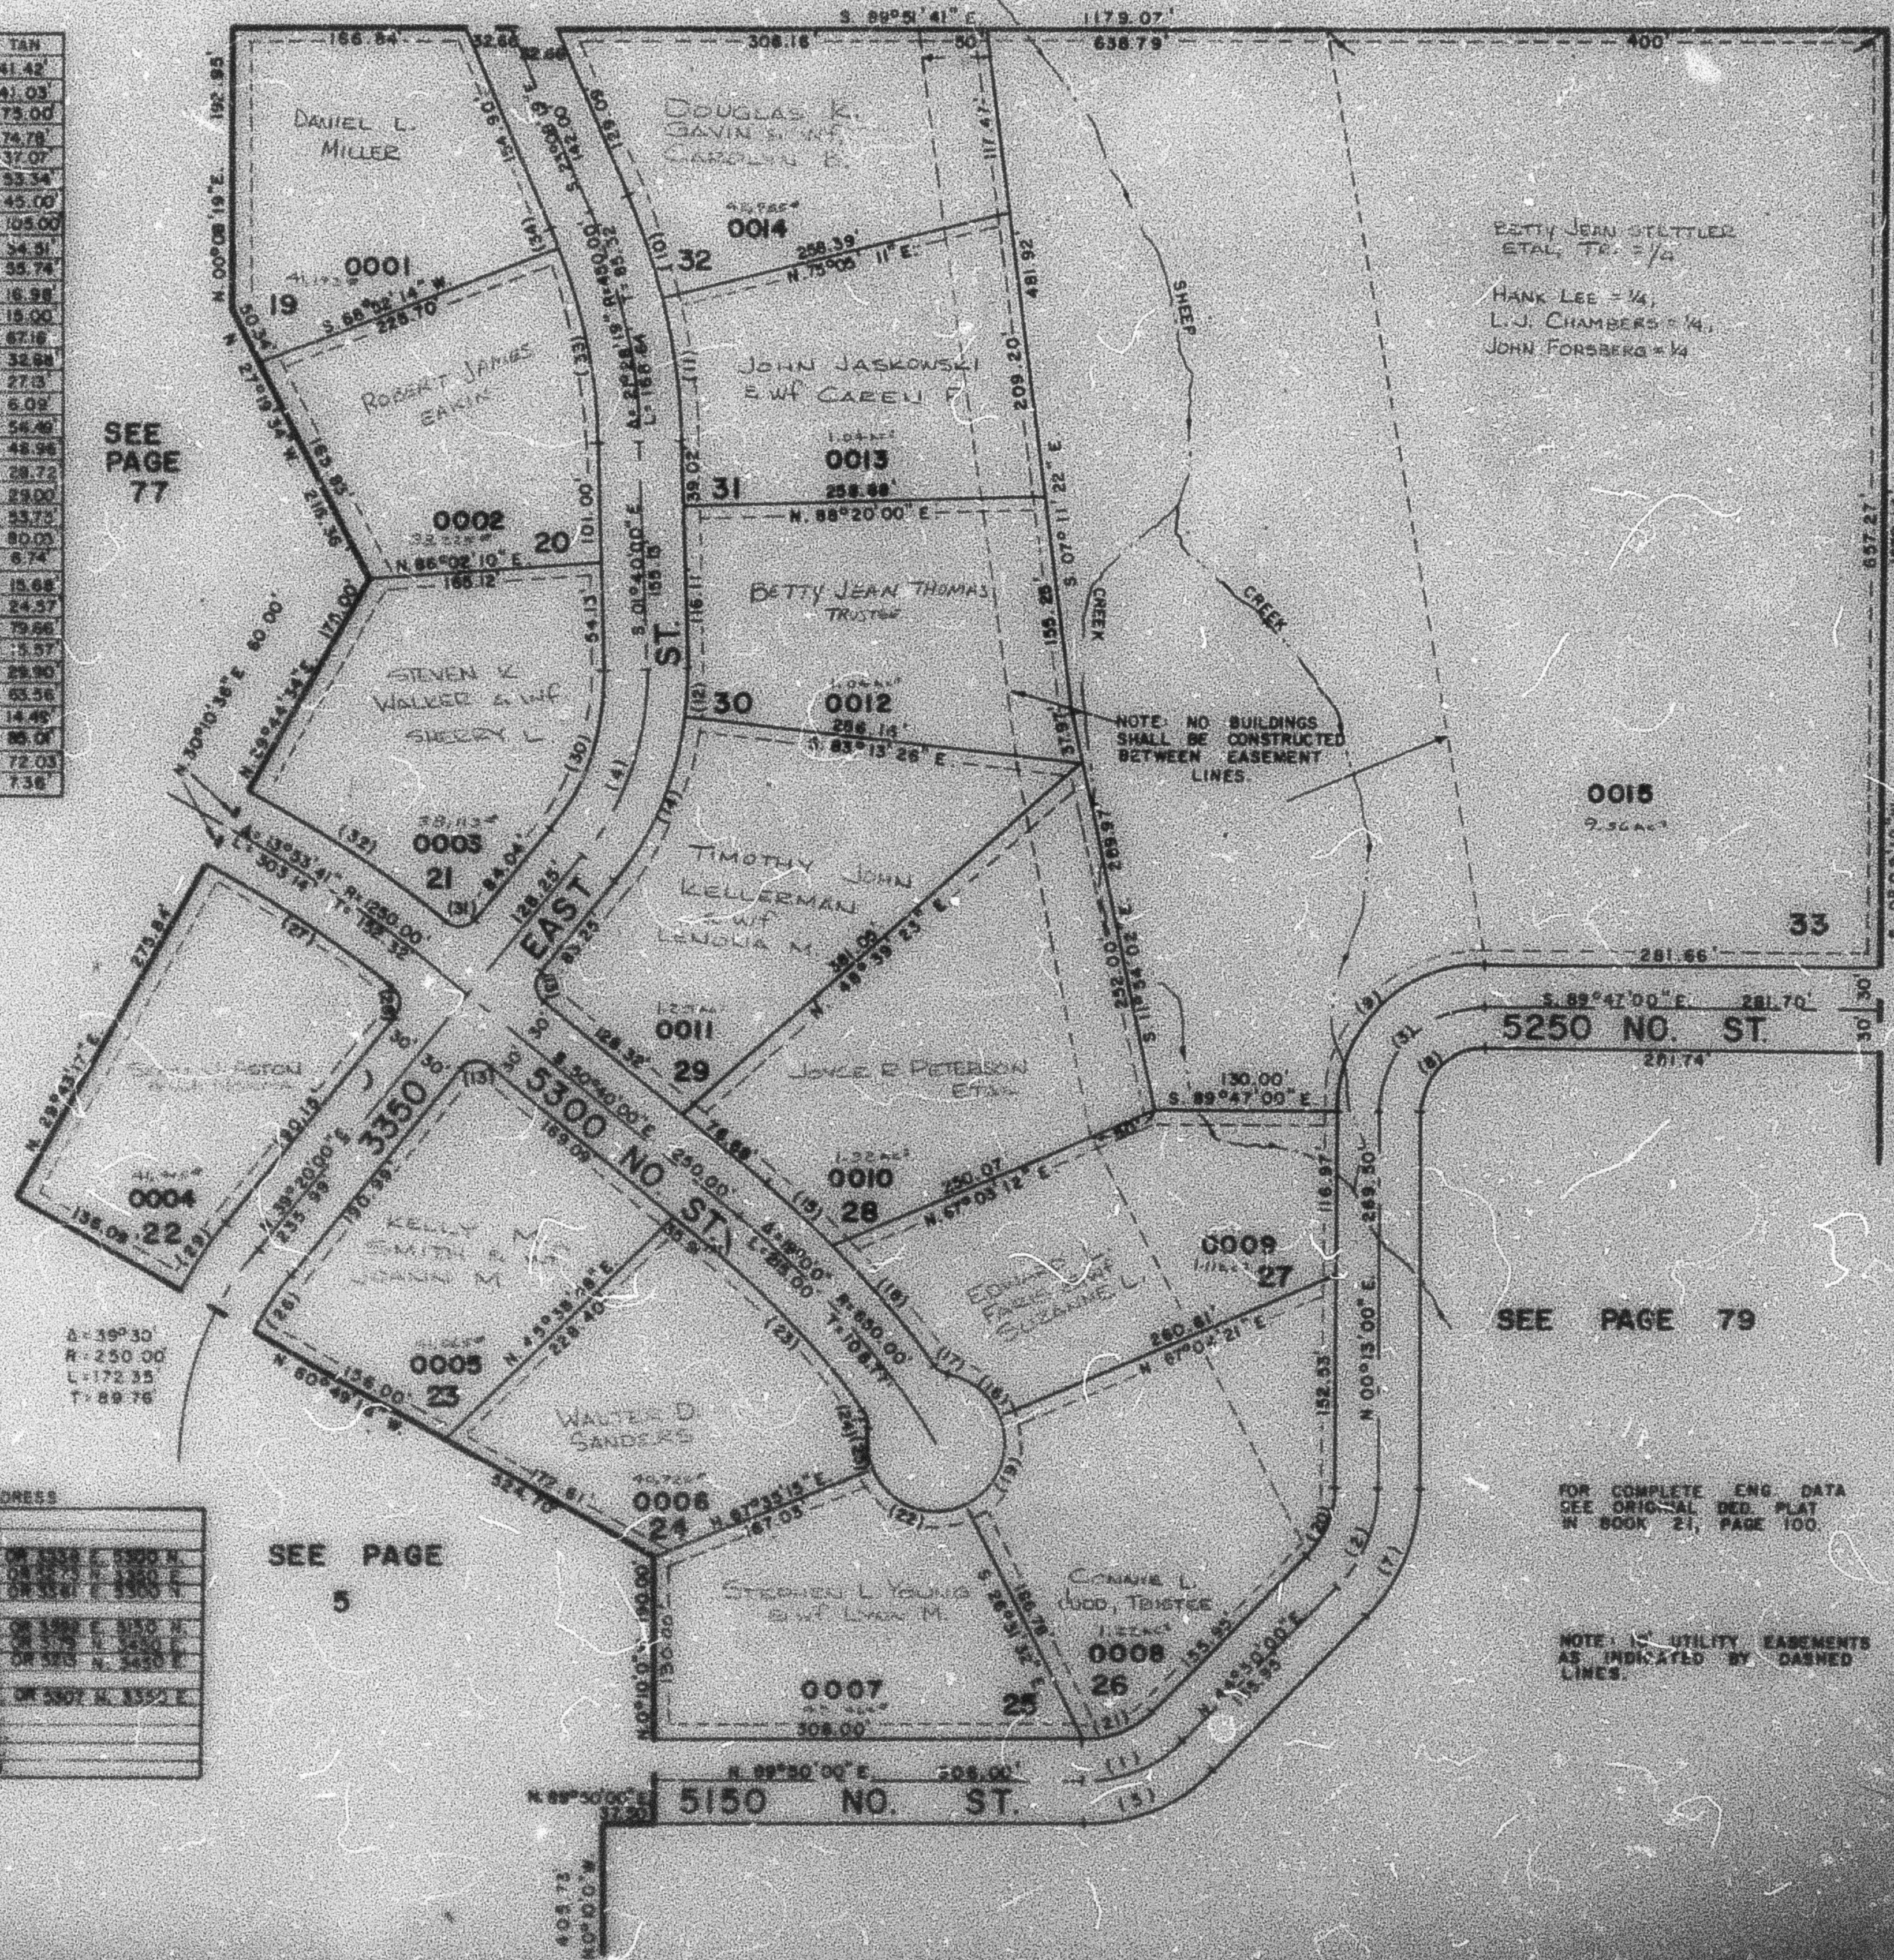

LOT	ADDRESS
