

WOLF STAR P.R.U.D. PHASE I-PLAT B

WEBER COUNTY, UTAH

TAXING UNIT 203


SCALE 1" = 40'

PREFIX 22-086

SEE PAGE 16

SEE PAGE 89

SEE PAGE 16

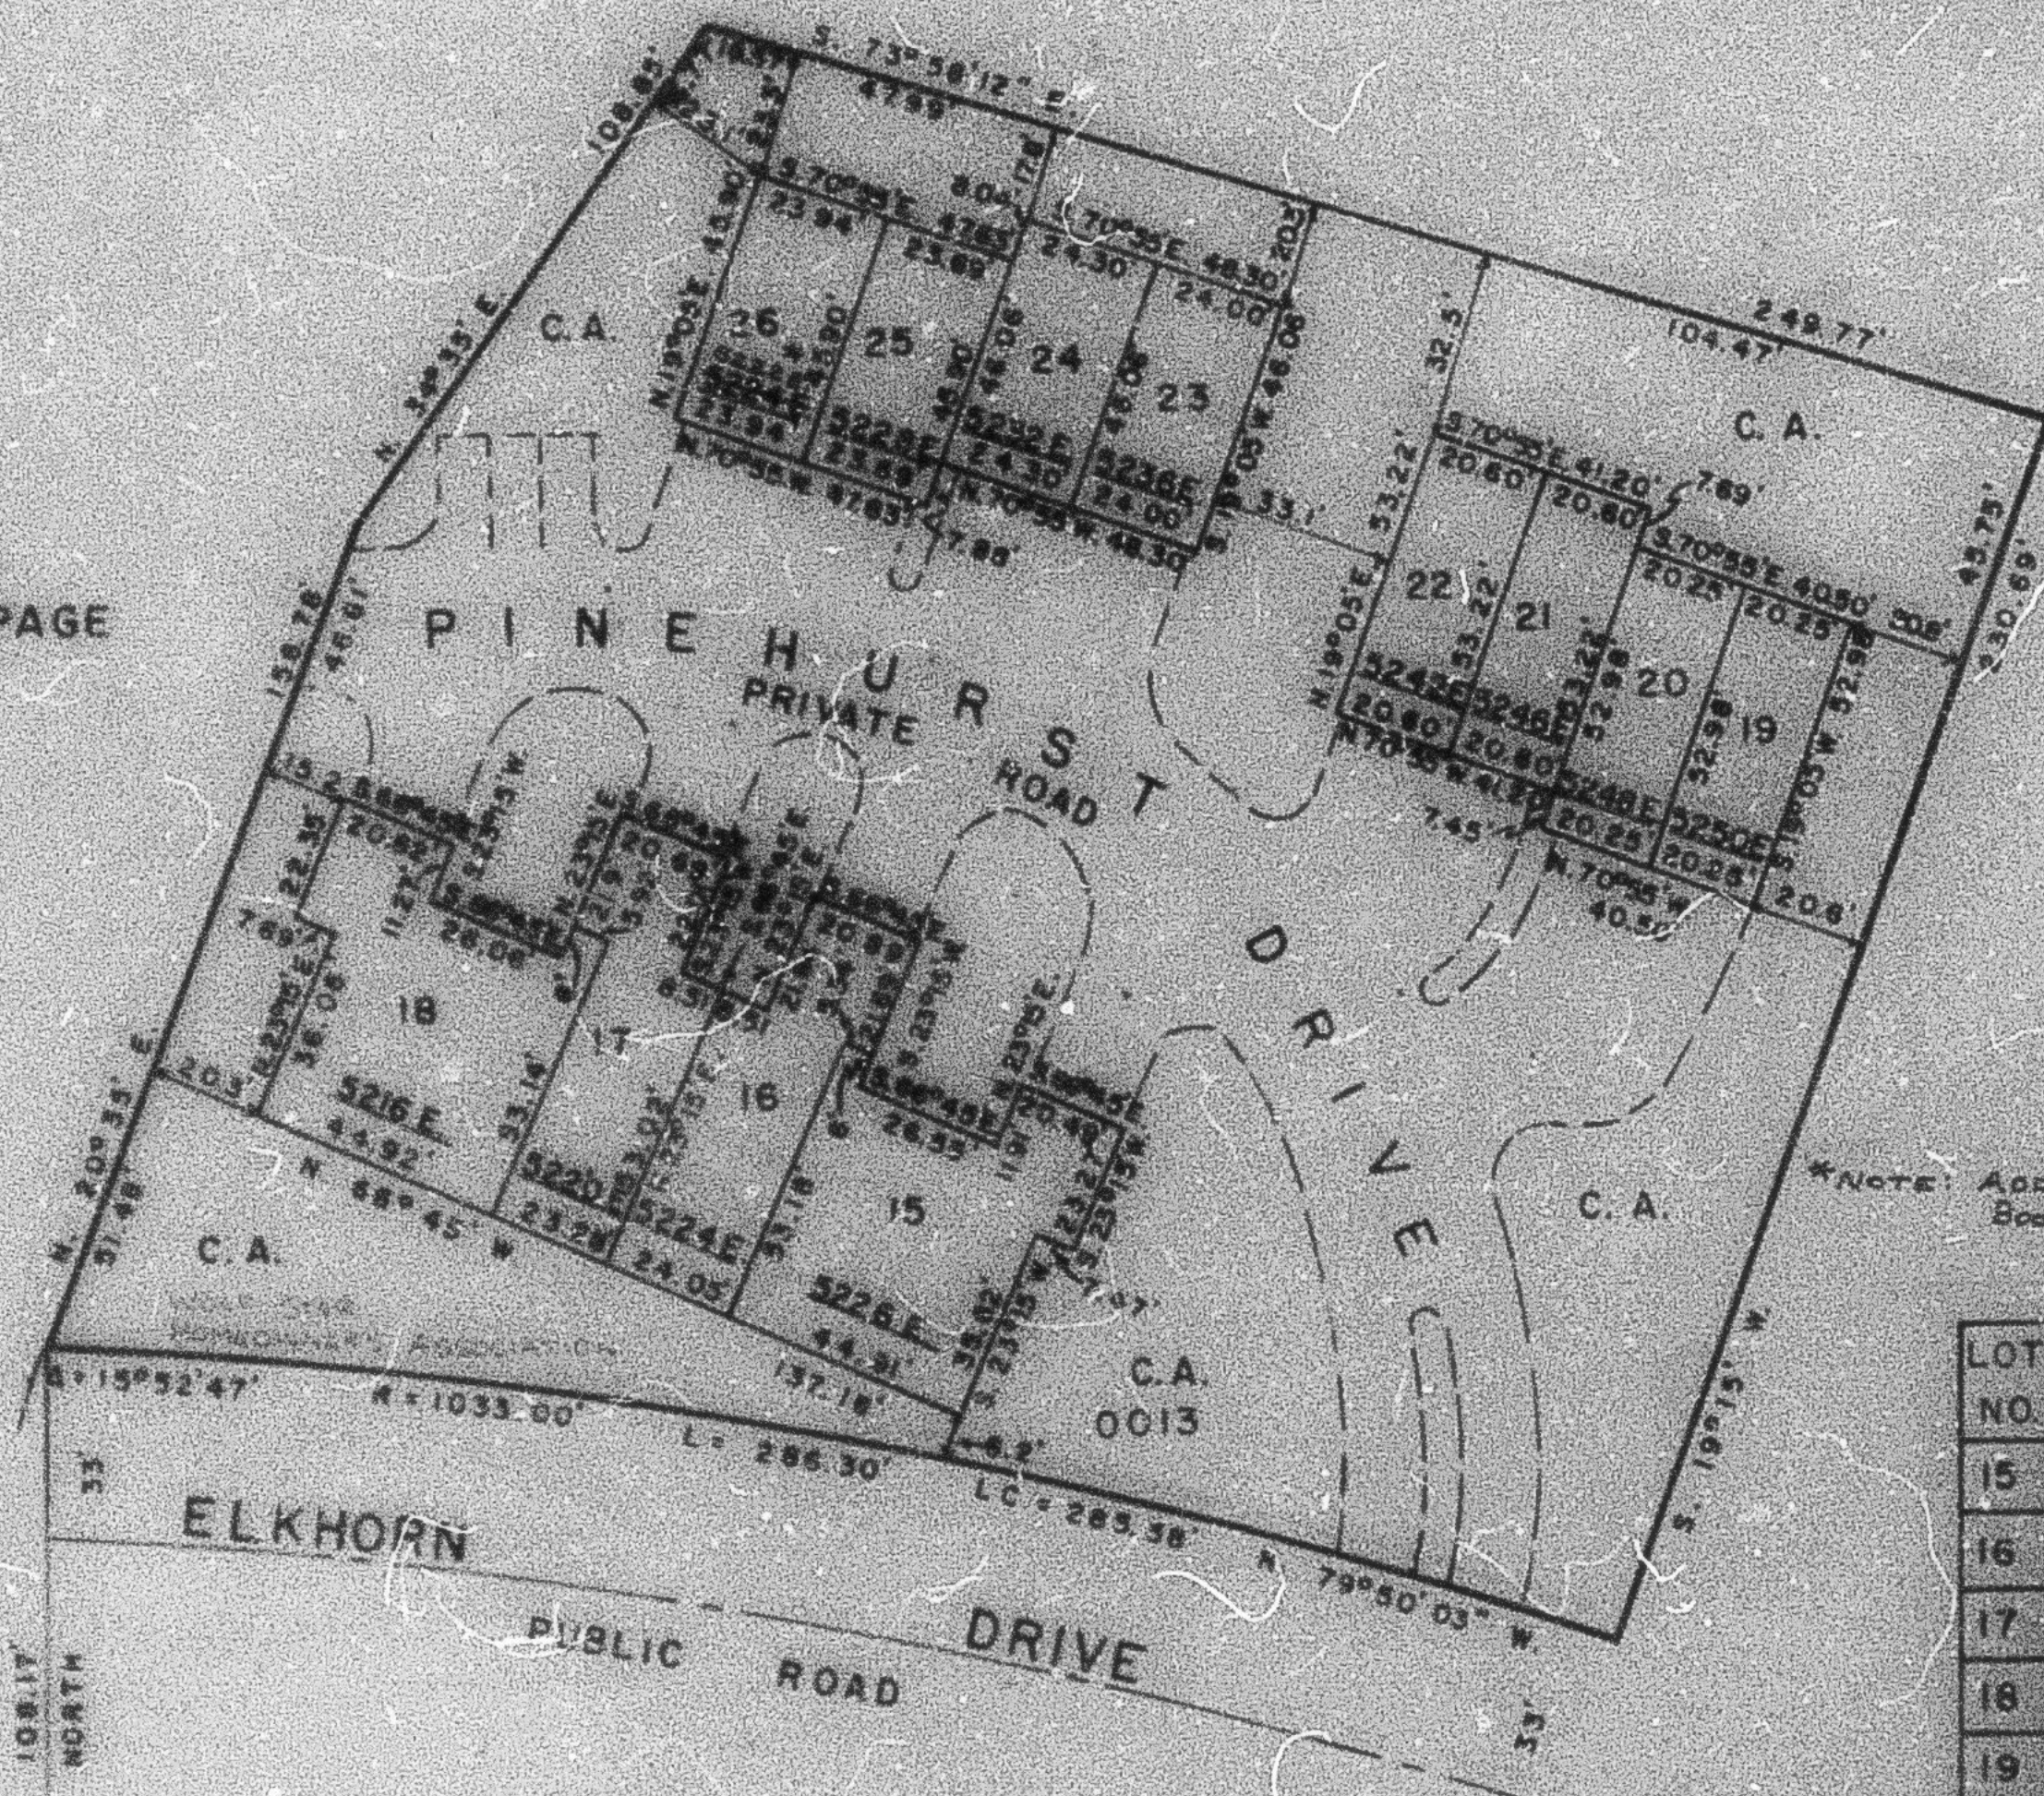

*NOTE: ADDRESS CORRECTED
BOOK 1418 PAGE 992

LOT NO.	SERIAL NO.	NAME OF OWNERSHIP
15	0001	GARY M. HARRIS & BONNIE A.
16	0002	DONALD B. KLOOSTER & VIVIAN C.
17	0003	ROGER A. & SYLVIA W. BAIRD LIVING TRUST
18	0004	LONCEDE A. BECKNELL & DARLENE A.
19	0005	SHARON SCHILLER & STAN U. SCHILLER
20	0006	GERALD MARSHALL & W. E. COWY
21	0007	ROBERT W. DAVIS
22	0008	ANTHONY L. OWENS TRUSTEE
23	0009	ROBERT F. BARKBURN
24	0010	JOSEY L. PETERSON
25	0011	RONALD R. THIELKE
26	0012	HOMER CUTRUBUS TRUSTEE

SEE PAGE 85

FOR COMPLETE ENG. DATA
SEE ORIG. DED. PLAT IN
BOOK 25, PAGE 1.