PART OF SE 1/4 SEC. 17, T.7N., R.1E., S.L.B. & M.

LIBERTY VISTA SUBDIVISION NO. 1

LOTS 1–3 & AMD. LOT 4

IN WEBER COUNTY

TAXING UNIT: 36

SCALE 1"=50'

SEE PAGE 7

SEE PAGE 7

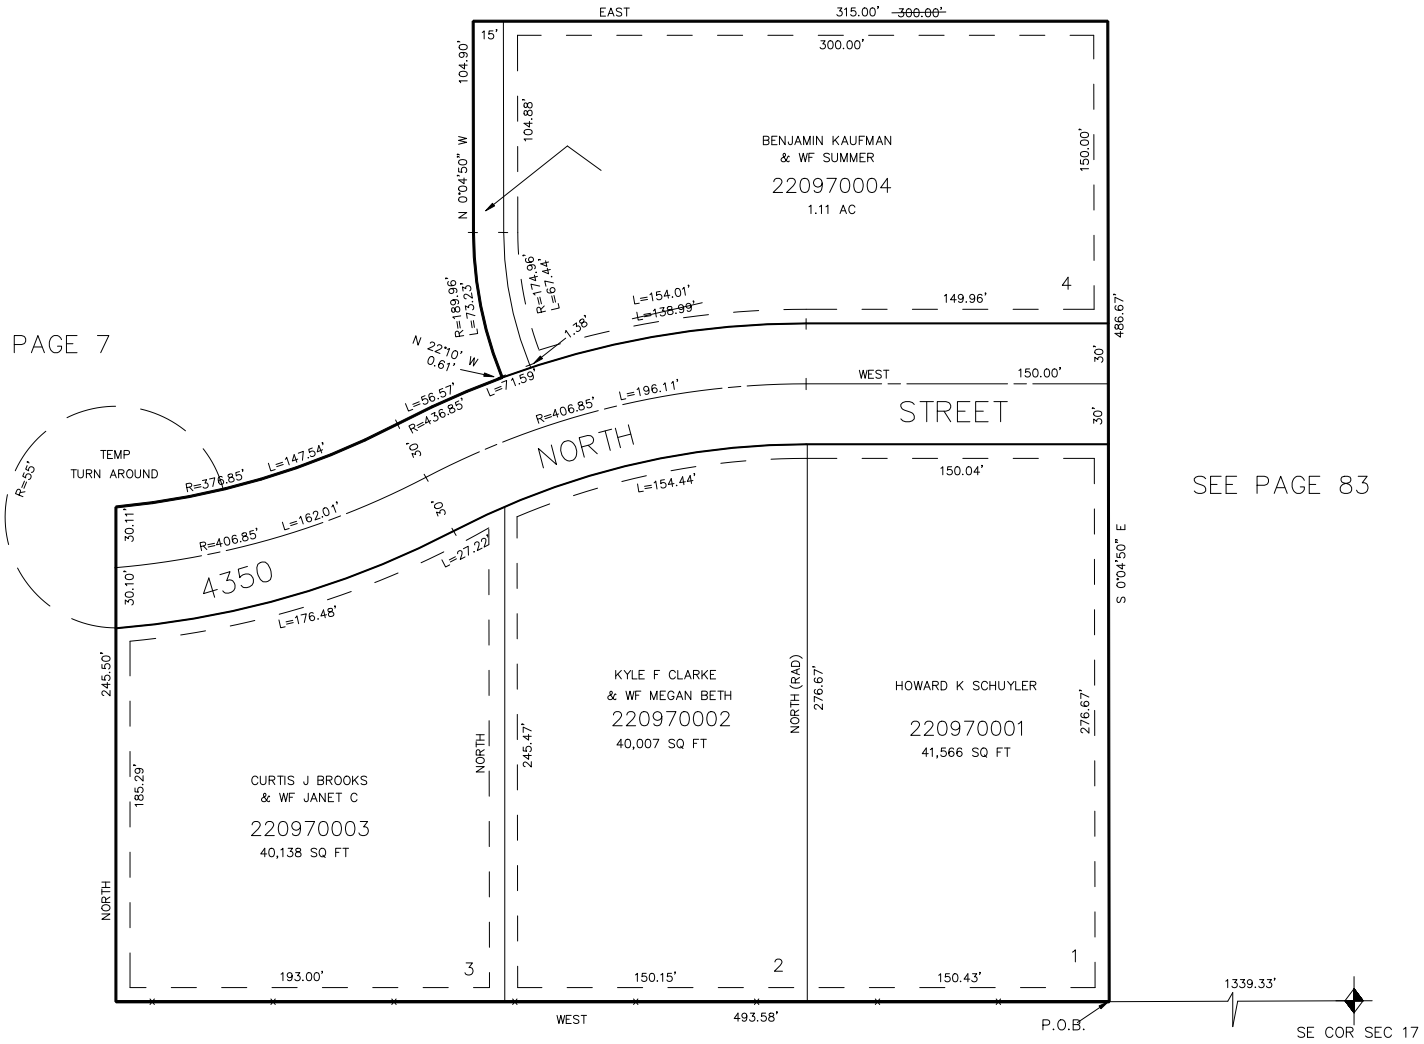

SEE PAGE 83

SEE PAGE 10

7' UTILITY & DRAINAGE EASEMENTS EACH SIDE OF PROPERTY LINES AS INDICATED BY DASHED LINES. EXCEPT AS OTHERWISE SHOWN.

FOR COMPLETE ENG. DATA SEE ORIG. DED. PLAT IN BOOK 29 PAGE 42.

AMD. LOT 4 BOOK 31 PAGE 17

FOR TAX PURPOSES ONLY

S.H.L. 7–87