PART OF THE W.1/2, SEC. 27, T.7N., R.1E., S.L.B. & M.

IRENE OGDEN SUBDIVISION NO. 1

IN WEBER COUNTY

SCALE 1" = 100'

TAXING UNIT: 28

SEE PAGE 21

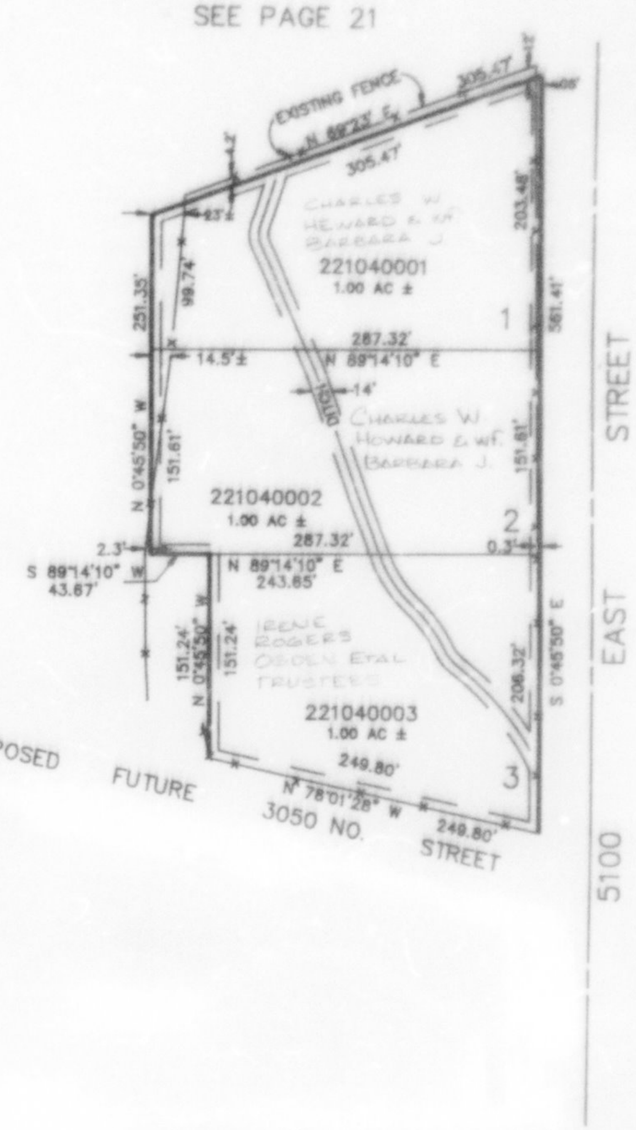

SEE PAGE 21

SEE PAGE 21

* LOT 4 VACATED
FEB. 28, 1991 Bk. 1595 Pg. 55

SEE PAGE 21

7' UTILITY & DRAINAGE EASEMENTS EACH SIDE OF PROPERTY LINES AS INDICATED BY DASHED LINES EXCEPT AS OTHERWISE SHOWN.

FOR COMPLETE ENG DATA SEE ORIGINAL DEDICATION PLAT IN BOOK 31, PAGE 44 OF RECORDS.
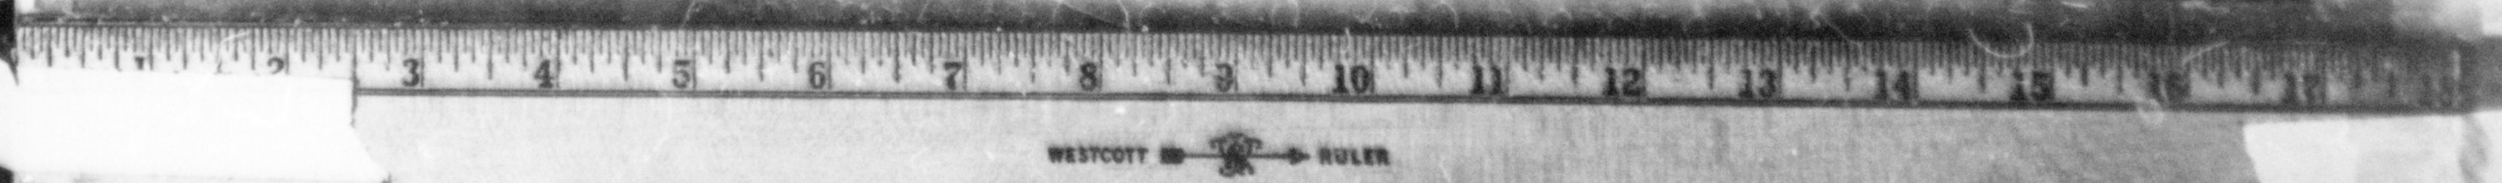
KPK 35-89