PART OF THE S.E. 1/4 OF SEC 22, PART OF THE S.W. 1/4 OF SEC 23, PART OF THE N.W. 1/4 OF SEC 26,
PART OF THE N.E. 1/4 OF SEC 27 T.7N., R.1E., S.L.B. & M.

ELKHORN SUBDIVISION, PHASE 3

TAXING UNIT: 203

IN WEBER COUNTY

SCALE 1" = 80'

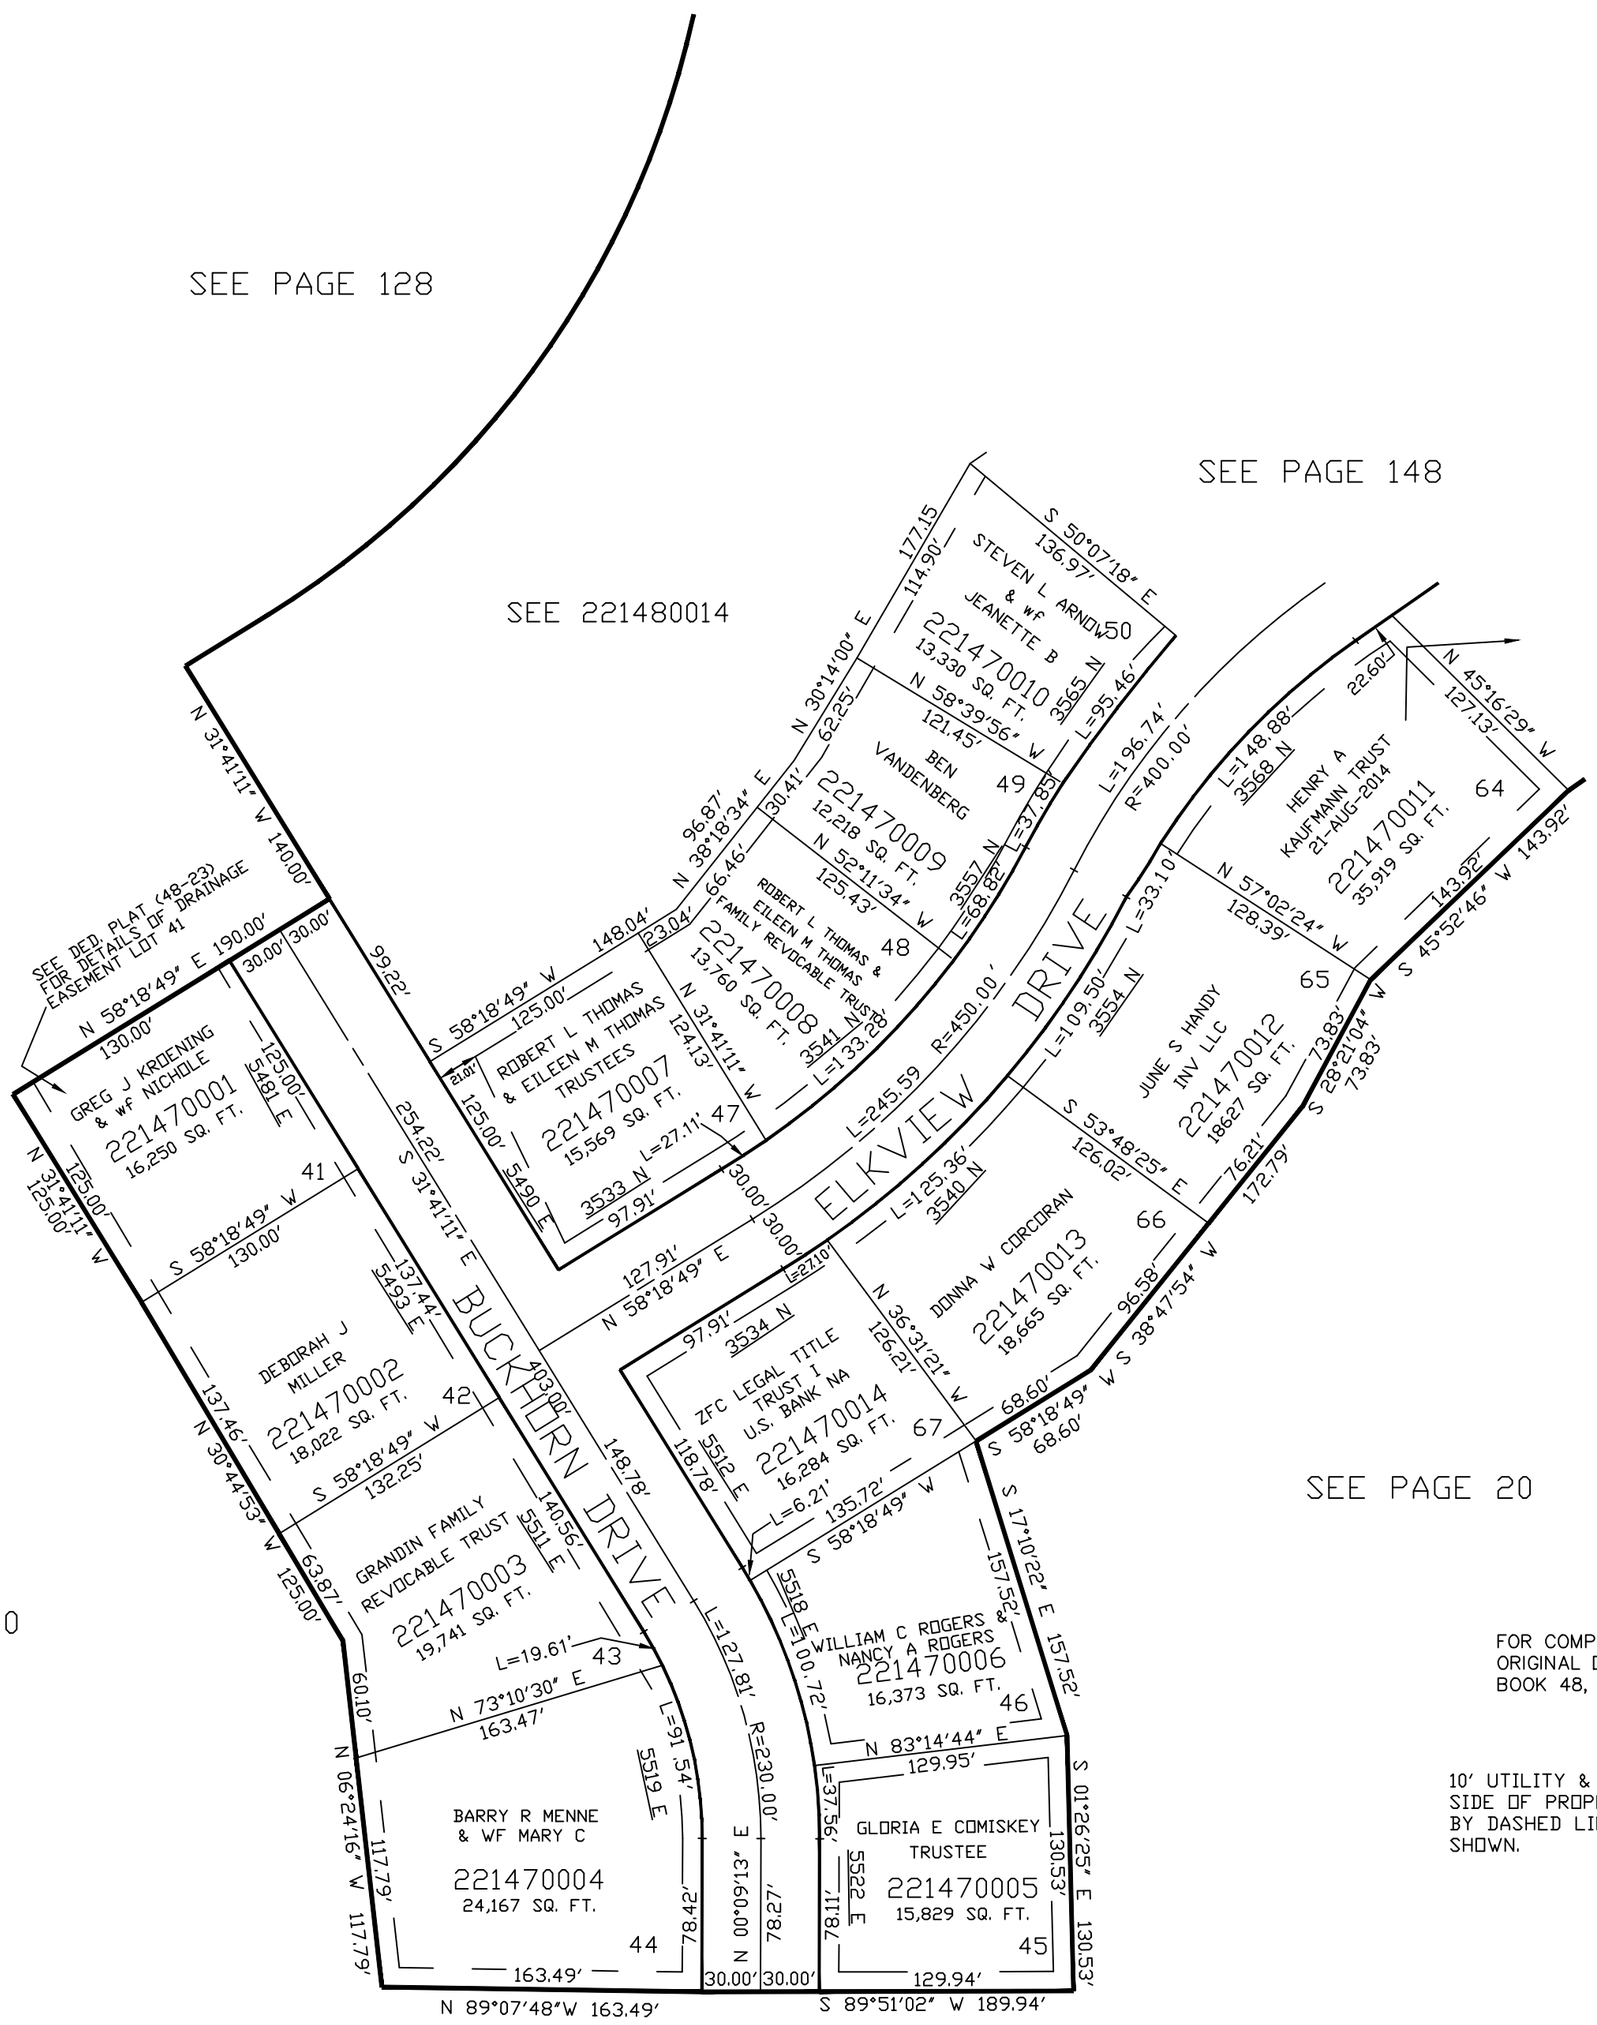

FOR COMPLETE ENG DATA SEE ORIGINAL DEDICATION PLAT IN BOOK 48, PAGE 23 OF RECORDS.

10' UTILITY & DRAINAGE EASEMENTS EACH SIDE OF PROPERTY LINES AS INDICATED BY DASHED LINES EXCEPT AS OTHERWISE SHOWN.

VLG 10-98