PART OF THE S.E. 1/4 AND S.W. 1/4 OF SECTION 22, T.7N., R.1E., S.L.B. & M.

MOOSE HOLLOW CONDOMINIUM PH. 1

IN WEBER COUNTY

TAXING UNIT: 203

SCALE 1" = 80'

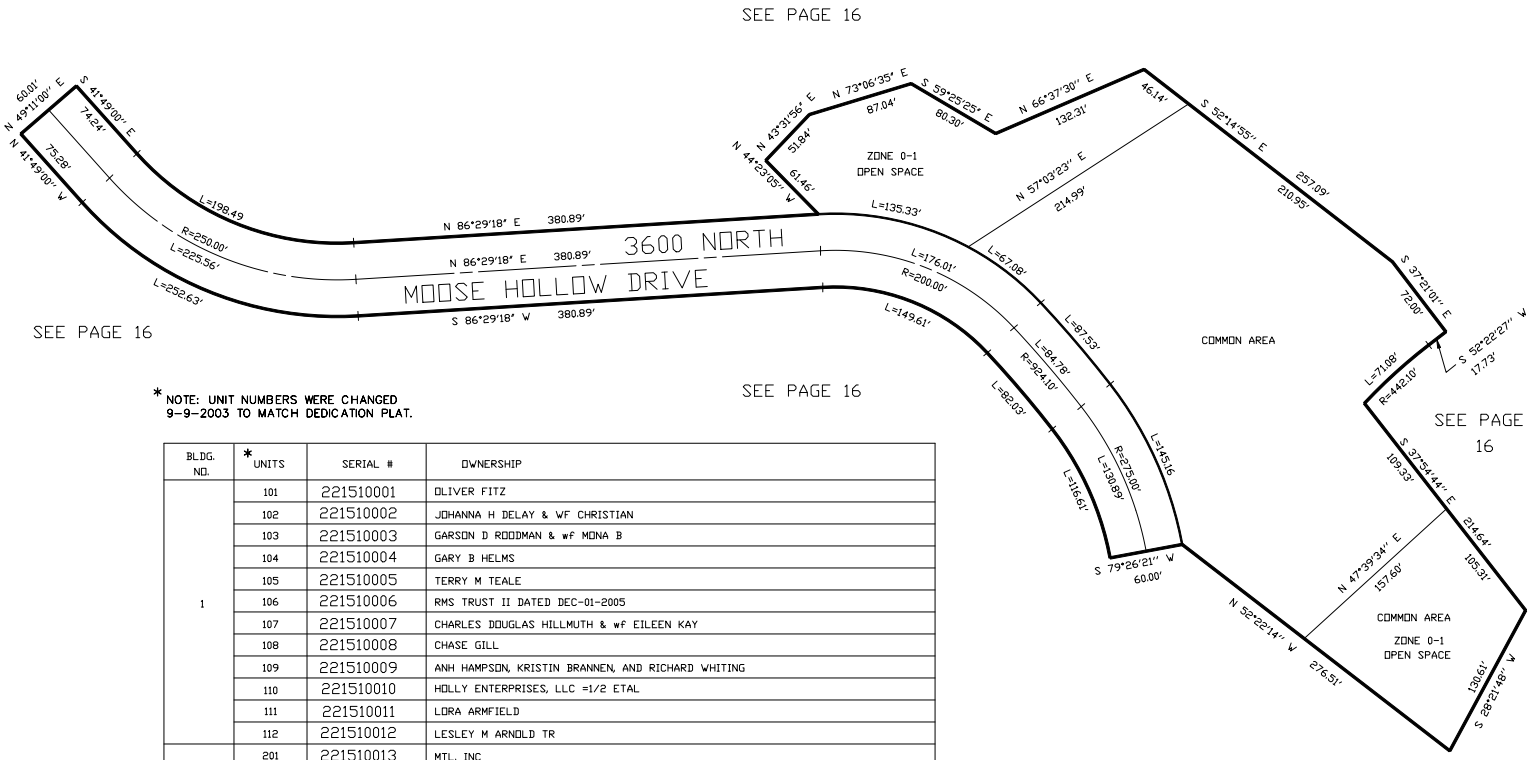

SEE PAGE 16

SEE PAGE 16

SEE PAGE 16

* NOTE: UNIT NUMBERS WERE CHANGED 9-9-2003 TO MATCH DEDICATION PLAT.

BLDG. NO.	* UNITS	SERIAL #	OWNERSHIP
1	101	221510001	OLIVER FITZ
	102	221510002	JOHANNA H DELAY & WF CHRISTIAN
	103	221510003	GARSON D ROODMAN & wf MONA B
	104	221510004	GARY B HELMS
	105	221510005	TERRY M TEALE
	106	221510006	RMS TRUST II DATED DEC-01-2005
	107	221510007	CHARLES DOUGLAS HILLMUTH & wf EILEEN KAY
	108	221510008	CHASE GILL
	109	221510009	ANH HAMPSON, KRISTIN BRANNEN, AND RICHARD WHITING
	110	221510010	HOLLY ENTERPRISES, LLC =1/2 ETAL
	111	221510011	LORA ARMFIELD
	112	221510012	LESLEY M ARNOLD TR
2	201	221510013	MTL, INC
	202	221510014	HUGH TROUT & wf MARY
	203	221510015	JULIE ANN DAMRON & husband RONALD
	204	221510016	THE KARL G WOOD TRUST A SUB-TRUST OF THE KARL & DOROTHY WOOD FAMILY TRUST
	205	221510017	ROGER M BIRD & wf PAIGE W
	206	221510018	BENNETT EUBANKS
	207	221510019	DAVID PETTY wf & wf LAURA
	208	221510020	WILLIAM PETTERSON & wf LINDA
	209	221510021	KEVIN J OPPLE & ANDREA A OPPLE
	210	221510022	HERMAN P JONGENS 2000 TRUST DATED NOVEMBER 16, 2000
	211	221510023	LIAM CORCORAN
	212	221510024	MICHAEL C SERIO AKA MIKE SERIO
COMMON AREA		221510025	

FOR COMPLETE ENG DATA SEE ORIGINAL DEDICATION PLAT IN BOOK 49, PAGE 09 OF RECORDS.