PART OF THE SW 1/4, OF SECTION 20, & NW 1/4, OF SECTION 29, T.7N., R.1E., S.L.B. & M.

SPRING CREEK RANCHES

IN WEBER COUNTY

TAXING UNIT: 36

SCALE 1" = 100'

SEE PAGE 14

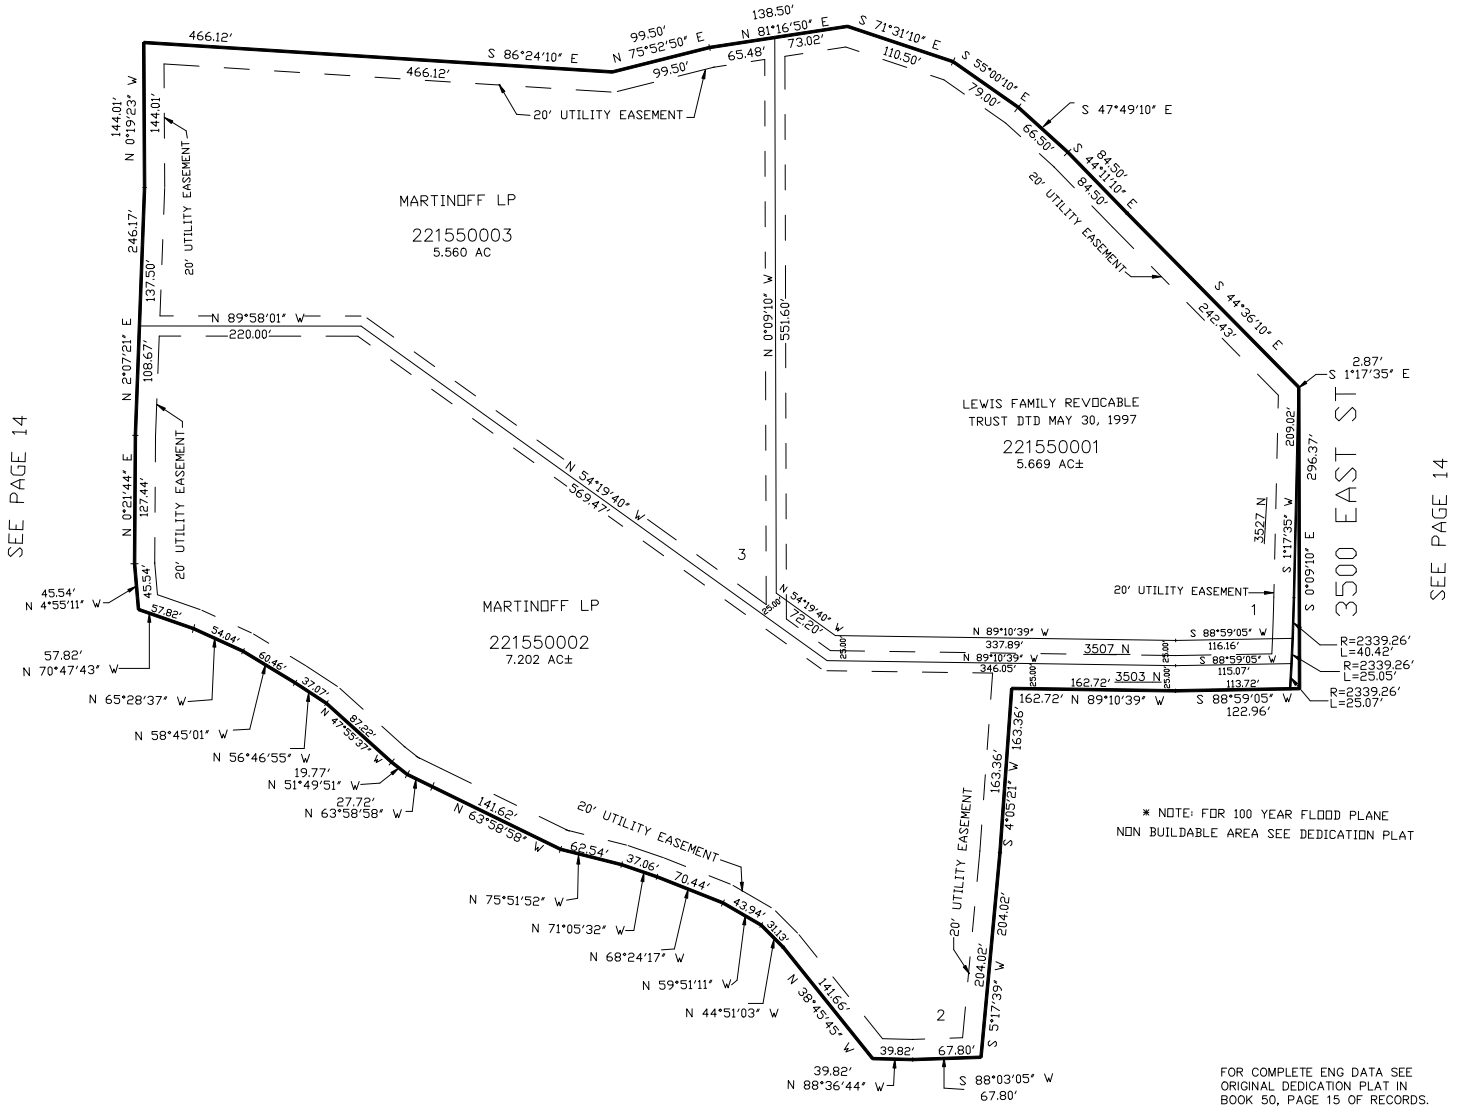

SEE PAGE 14

SEE PAGE 14

FOR COMPLETE ENG DATA SEE ORIGINAL DEDICATION PLAT IN BOOK 50, PAGE 15 OF RECORDS.

EASEMENTS FOR UTILITY AND DRAINAGE ARE 20 FT WIDE ALONG THE BOUNDARY LINES AND 10 FT WIDE ON THE FRONT, REAR, AND EACH SIDE OF LOT LINES AS INDICATED BY DASHED LINES, UNLESS OTHERWISE SHOWN.

SEE PAGE 23-6