PART OF THE EAST 1/2 OF SEC. 22, AND PT OF THE WEST 1/2 OF SEC. 23, T.7N., R.1E., S.L.B. & M.

HIGHLANDS AT WOLF CREEK (THE) PHASE 1

IN WEBER COUNTY

TAXING UNIT: 203

SCALE 1" = 60'

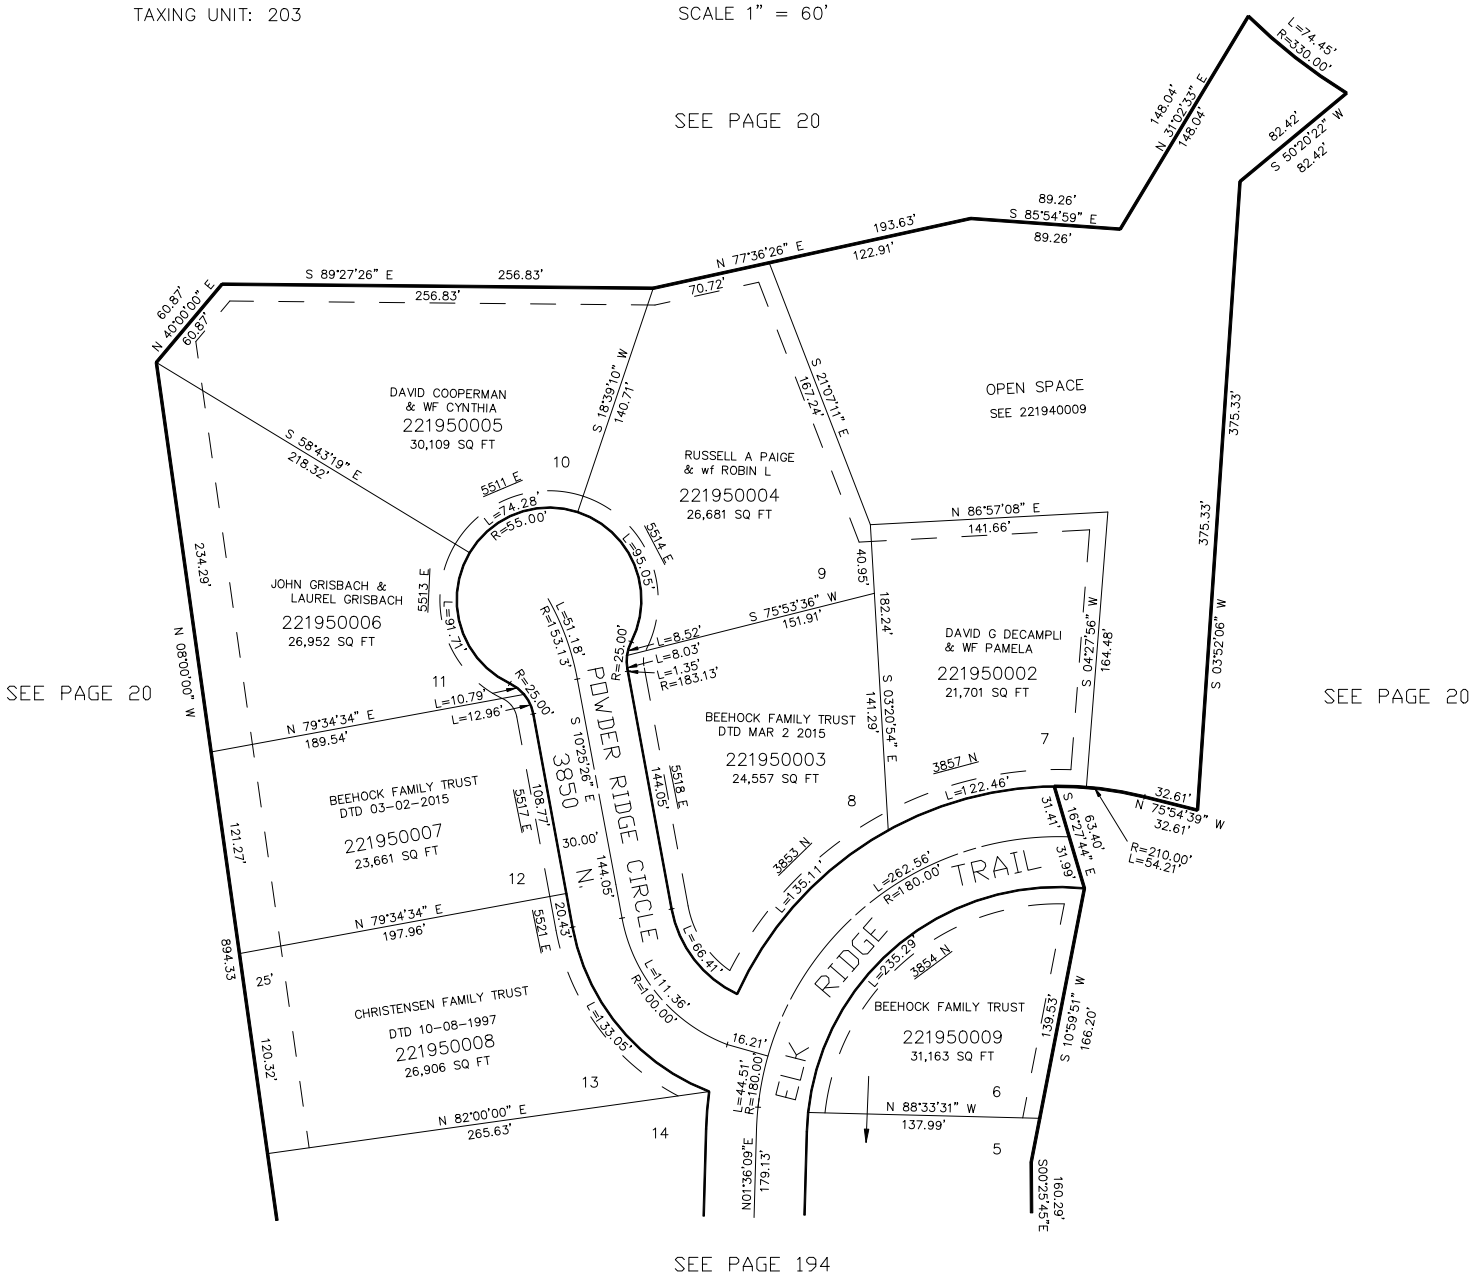

FOR BUILDING PAD SETBACK AND TRAIL EASEMENT SEE DEDICATION PLAT.

10' UTILITY & DRAINAGE EASEMENTS EACH SIDE OF PROPERTY LINES AS INDICATED BY DASHED LINES EXCEPT AS OTHERWISE SHOWN.

FOR COMPLETE ENG DATA SEE ORIGINAL DEDICATION PLAT IN BOOK 55, PAGE 93 OF RECORDS.

FOR TAX PURPOSES ONLY

LK 06-2002