PART OF THE NW 1/4 OF SECTION 22, T.7N., R.1E., S.L.B. & M.

HIDDEN OAKS AT WOLF CREEK

IN WEBER COUNTY

TAXING UNIT: 203

SCALE 1" = 60'

SEE PAGE 17

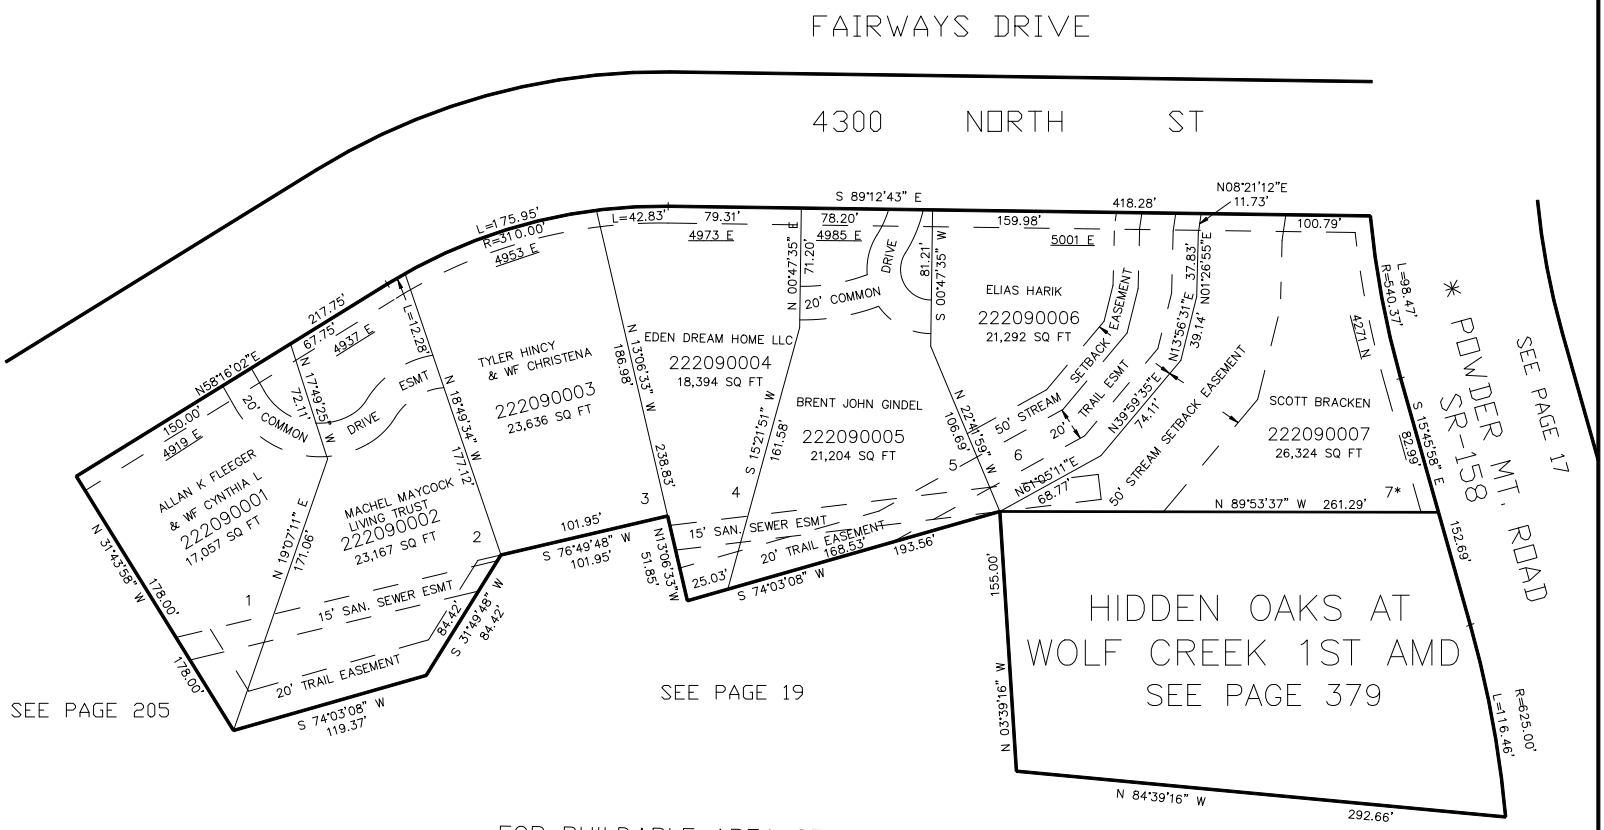

FOR BUILDABLE AREA SEE DED PLAT

*FOR LANDSCAPE & SIGN ESMT ALSO
15' IRRIGATION ESMT SEE DED PLAT

10' UTILITY & DRAINAGE EASEMENTS EACH SIDE OF PROPERTY LINES AS INDICATED BY DASHED LINES EXCEPT AS OTHERWISE SHOWN.

* SEE ORDINANCE
#2486002 11-AUG-2010

FOR COMPLETE ENG DATA SEE ORIGINAL DEDICATION PLAT IN BOOK 58, PAGE 50 OF RECORDS.

FOR TAX PURPOSES ONLY

LK 09-03