PART OF THE SW1/4, OF SECTION 22, T.7N., R.1E., S.L.B. & M.

POWDER CANYON CONDOMINIUM PROJECT PHASE 1

IN WEBER COUNTY

TAXING UNIT: 203

SCALE 1" = 60'

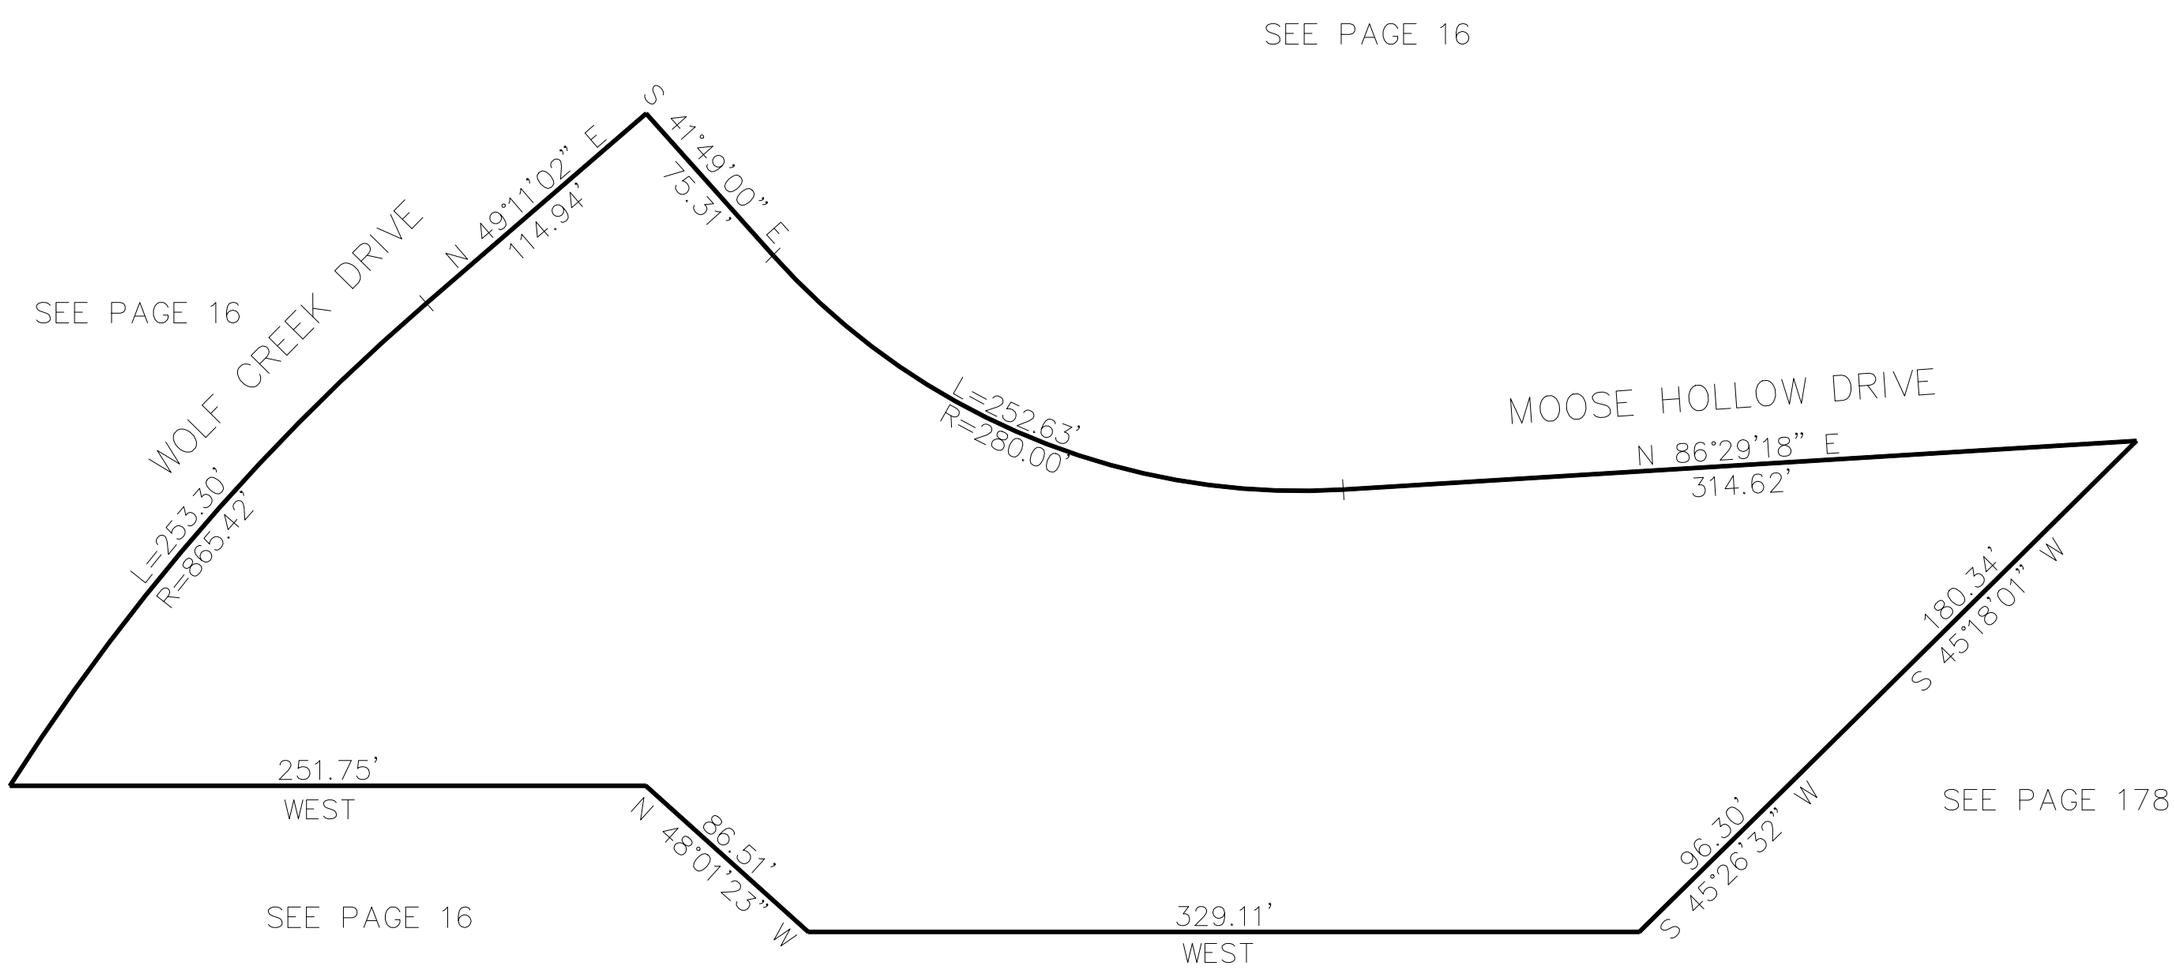

BLDG	UNIT	SERIAL	OWNERSHIP	BLDG	UNIT	SERIAL	OWNERSHIP
1	111	222790001	POWDER CANYON LLC	2	211	222790011	POWDER CANYON LLC
	112	222790002	POWDER CANYON LLC		212	222790012	POWDER CANYON LLC
	113	222790003	POWDER CANYON LLC		213	222790013	POWDER CANYON LLC
	114	222790004	POWDER CANYON LLC		214	222790014	POWDER CANYON LLC
	115	222790005	POWDER CANYON LLC		215	222790015	POWDER CANYON LLC
	121	222790006	POWDER CANYON LLC		221	222790016	POWDER CANYON LLC
	122	222790007	POWDER CANYON LLC		222	222790017	POWDER CANYON LLC
	123	222790008	POWDER CANYON LLC		223	222790018	POWDER CANYON LLC
	124	222790009	POWDER CANYON LLC		224	222790019	POWDER CANYON LLC
	125	222790010	POWDER CANYON LLC		225	222790020	POWDER CANYON LLC
				C.A.	C.A.	222790021	COMMON AREA POWDER CANYON CONDO PH 1

FOR COMPLETE ENG DATA SEE ORIGINAL DEDICATION PLAT IN BOOK 68, PAGE 9 OF RECORDS.

10' UTILITY & DRAINAGE EASEMENTS EACH SIDE OF PROPERTY LINES AS INDICATED BY DASHED LINES EXCEPT AS OTHERWISE SHOWN.