PART OF THE NW.1/4, OF SECTION 20 & PART OF THE NE.1/4, OF SECTION 19, T.7N., R.1E., S.L.B. & M.

WARD ACRES SUBDIVISION PHASE 3 AMENDMENT No. 1

IN WEBER COUNTY

TAXING UNIT: 36

SCALE 1" = 100'

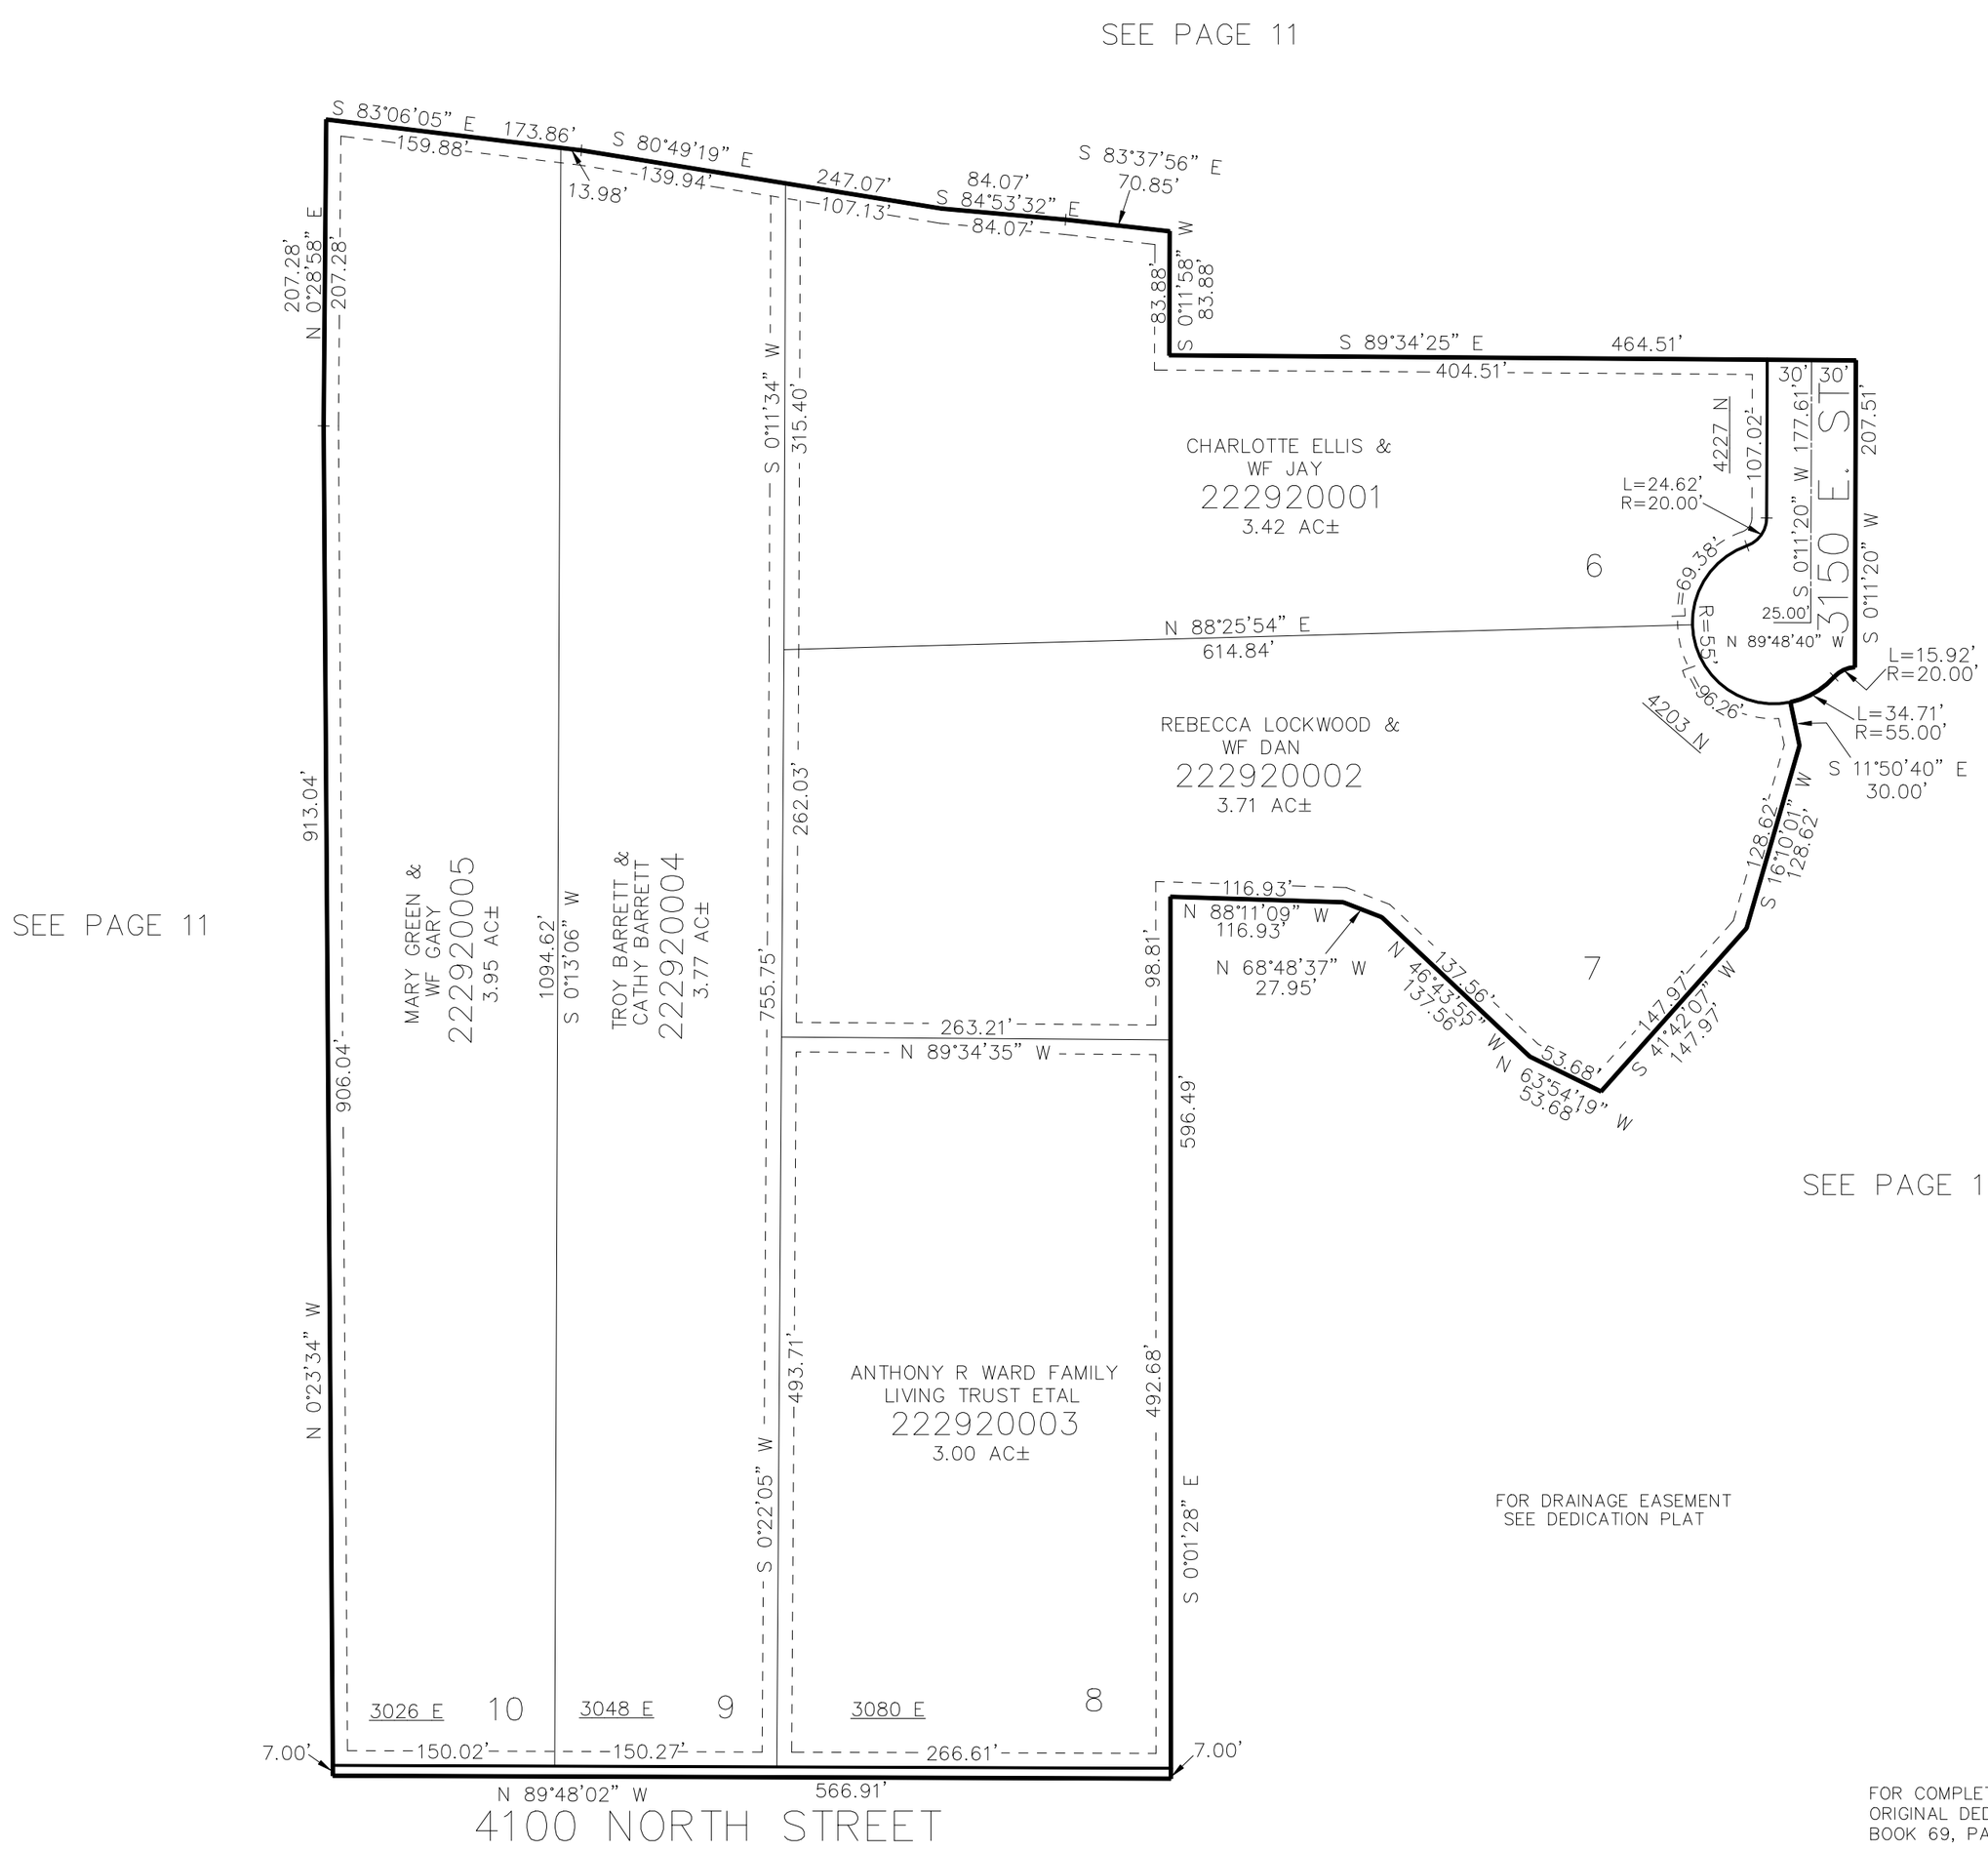

FOR DRAINAGE EASEMENT
SEE DEDICATION PLAT

FOR COMPLETE ENG DATA SEE
ORIGINAL DEDICATION PLAT IN
BOOK 69, PAGE 48 OF RECORDS.

10' UTILITY & DRAINAGE EASEMENTS EACH SIDE OF PROPERTY LINES AS INDICATED BY DASHED LINES EXCEPT AS OTHERWISE SHOWN.