PART OF N.E. 1/4 SEC. 12, T.7N.,R.2E., & S.W. 1/4 SEC. 6, N.W. 1/4 SEC. 7, T.7N.,R.3E., S.L.B.& M.

SUNRIDGE SUBDIVISION NO. 2

UNIT NO. 2

LOTS 17–38

IN WEBER COUNTY

SCALE 1" = 120'

TAXING UNIT: 58

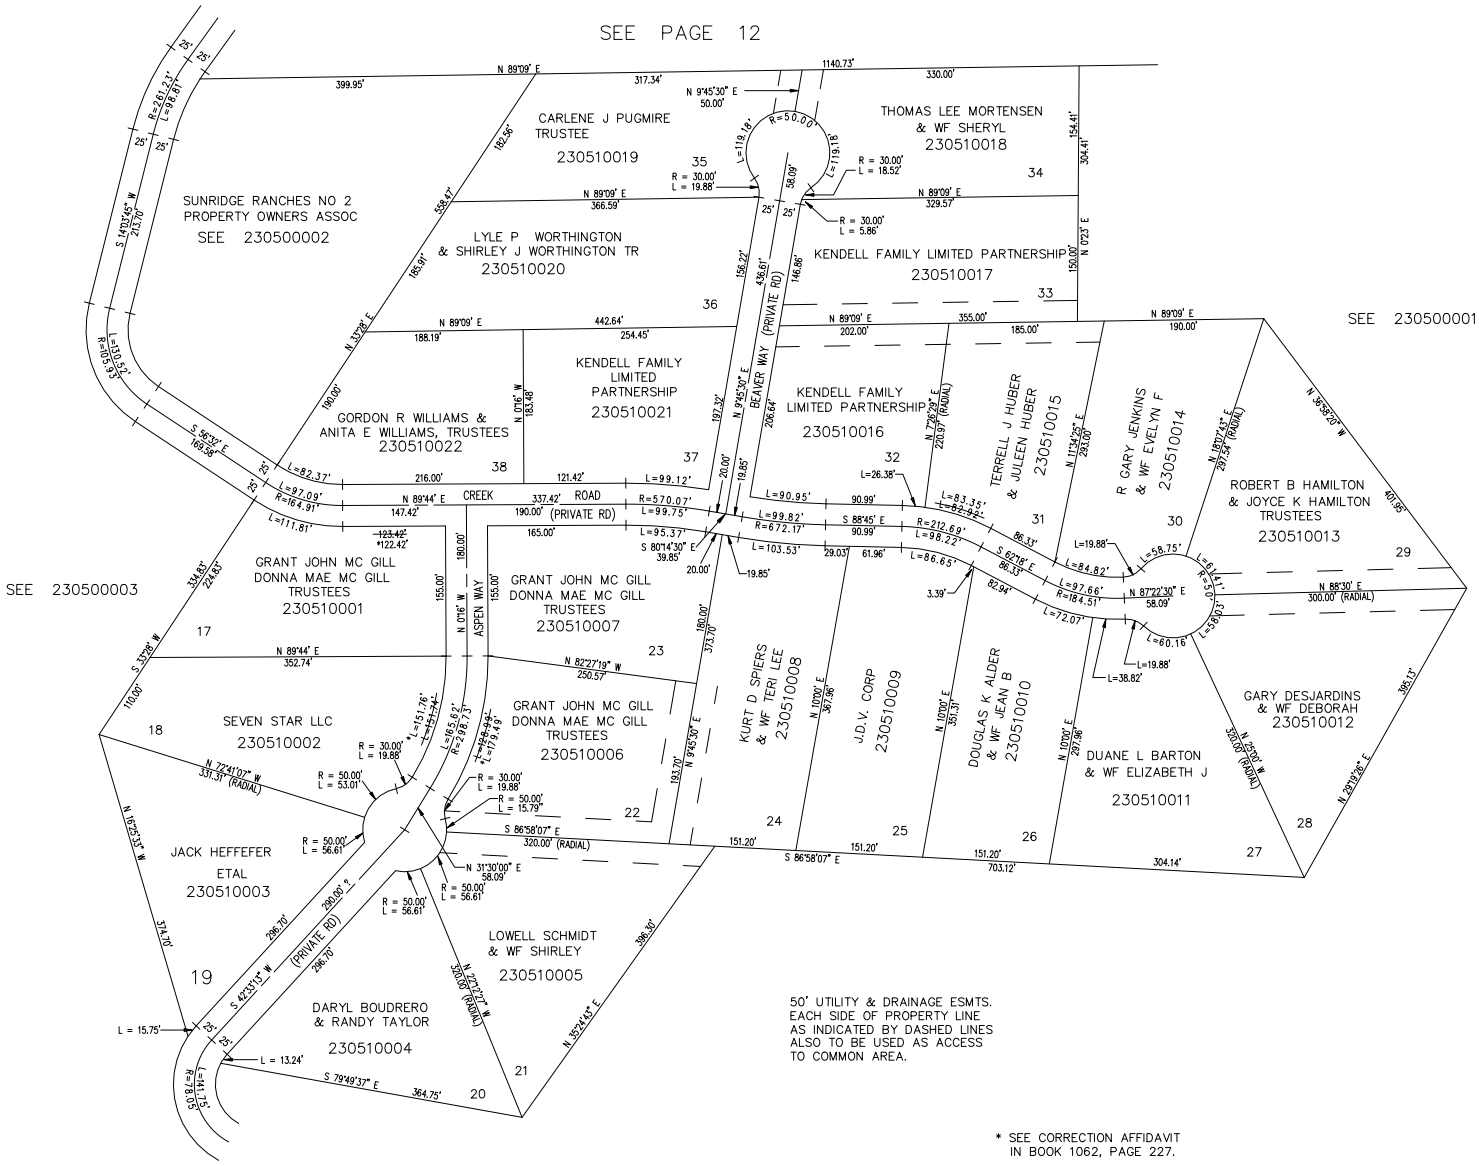

50' UTILITY & DRAINAGE ESMTS.
EACH SIDE OF PROPERTY LINE
AS INDICATED BY DASHED LINES
ALSO TO BE USED AS ACCESS
TO COMMON AREA.

* SEE CORRECTION AFFIDAVIT
IN BOOK 1062, PAGE 227.

FOR COMPLETE ENG DATA SEE
ORIGINAL DEDICATION PLAT IN
BOOK 17, PAGE 29.