PART OF N.E. 1/4 SEC. 36 & S.E. 1/4 SEC. 25, T.8N., R.2E., S.L.B.& M.

SUNRIDGE HIGHLANDS NO. 1

LOTS 1 TO 3, 12, 13, 48 TO 54

IN WEBER COUNTY

SCALE 1" = 100'

TAXING UNIT: 58

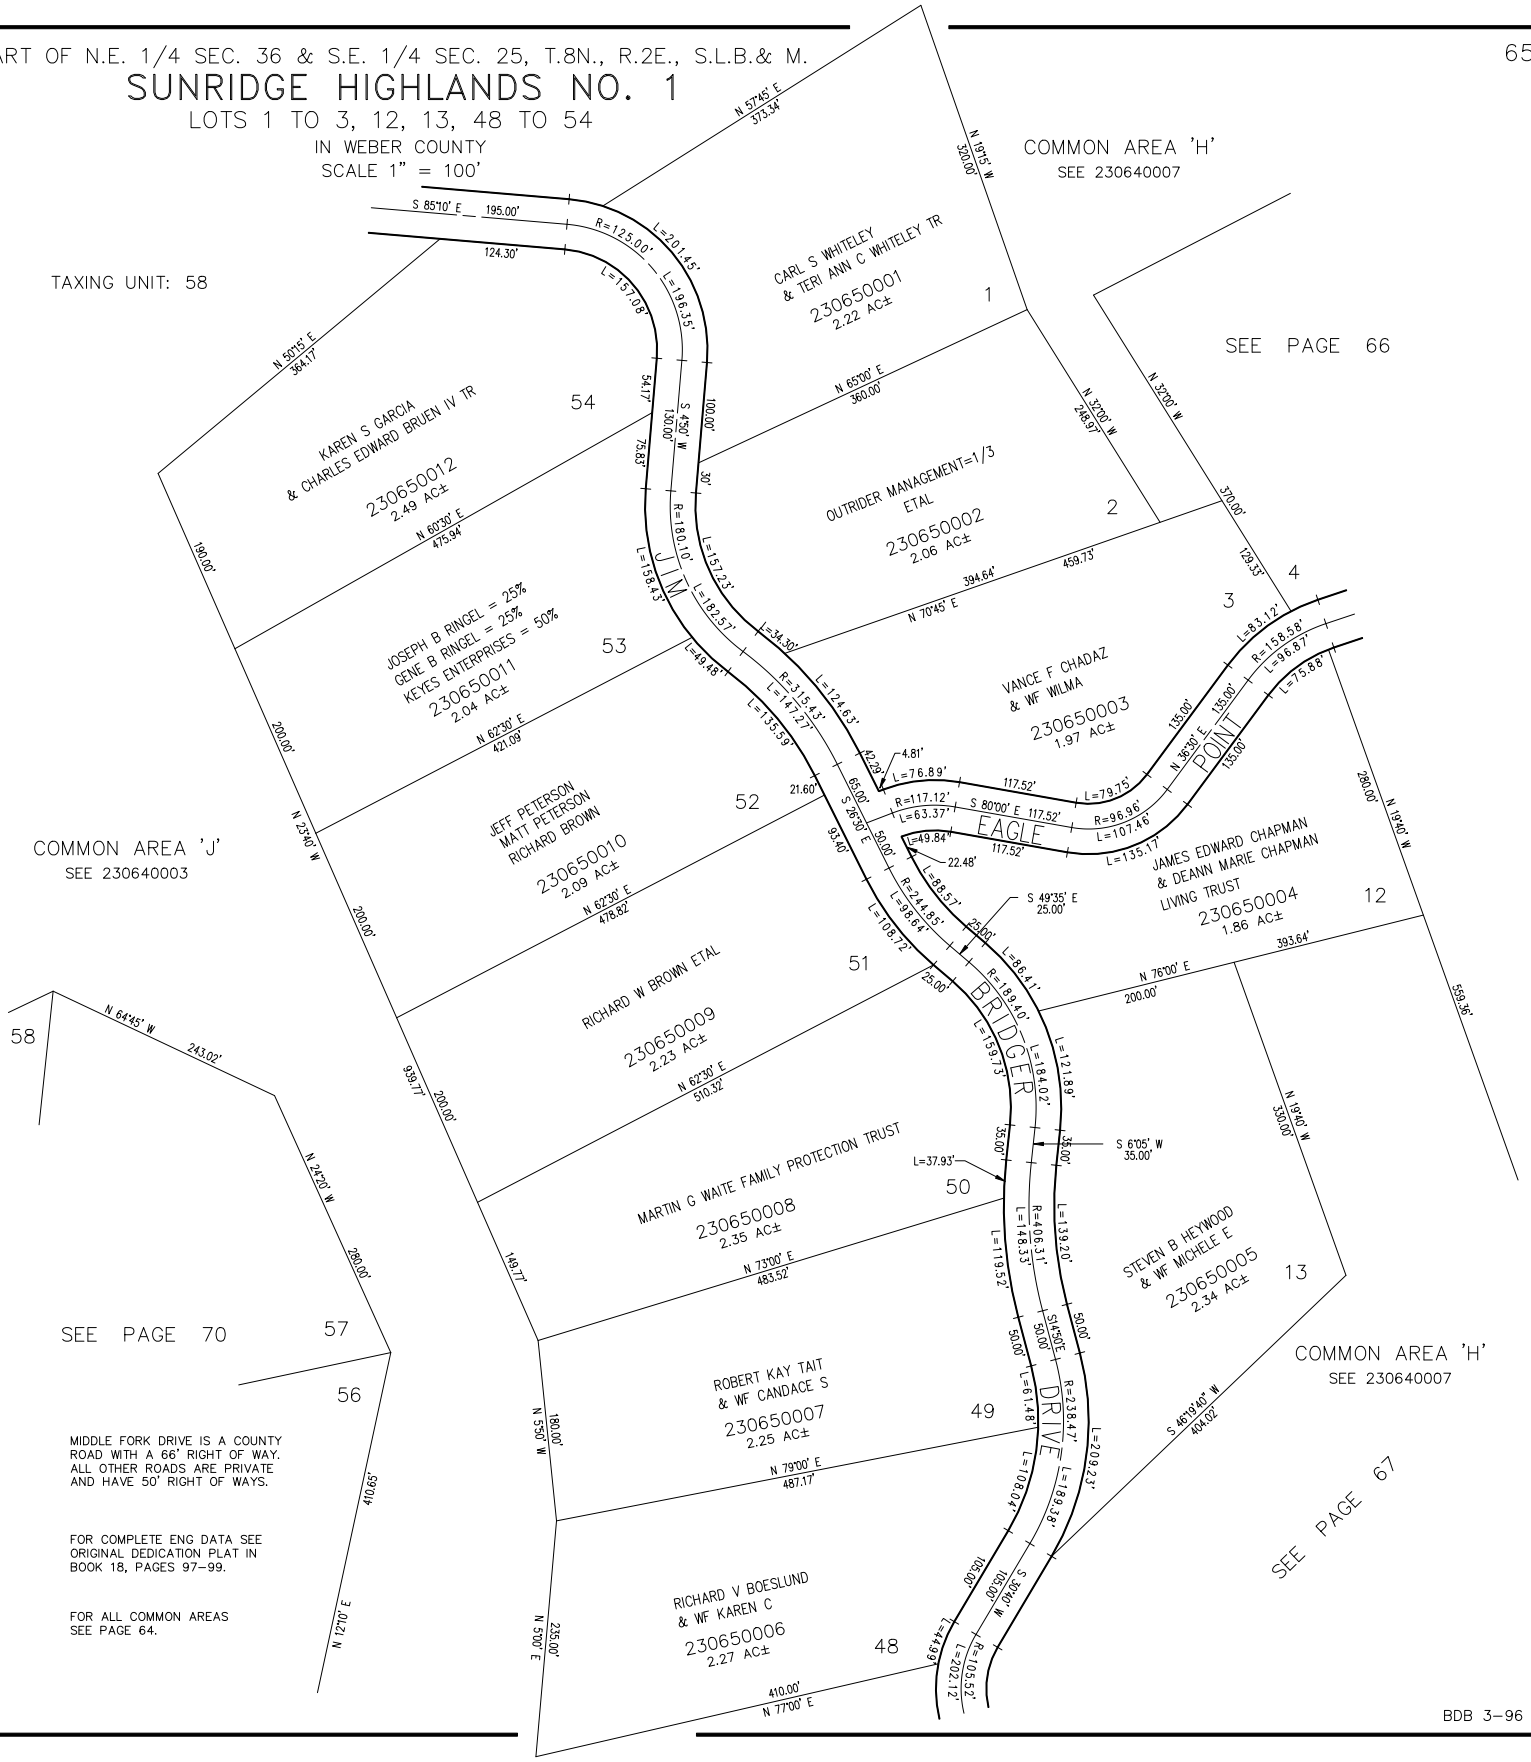

MIDDLE FORK DRIVE IS A COUNTY ROAD WITH A 66' RIGHT OF WAY. ALL OTHER ROADS ARE PRIVATE AND HAVE 50' RIGHT OF WAYS.

FOR COMPLETE ENG DATA SEE ORIGINAL DEDICATION PLAT IN BOOK 18, PAGES 97–99.

FOR ALL COMMON AREAS SEE PAGE 64.