

# PARTS OF SECTIONS 11, 12, 13, 14, T. 6 N., R. 3 E., S. 1 B. 3 M. **CAUSEY ESTATES SUBDIVISION NO. 3**

TAKING UNIT - 55

IN WEBER COUNTY

SCALE 1"=500'

PREPARED BY - 55

SEE PAGE  
72

## ROAD DATA

|                      |          |
|----------------------|----------|
| A= N. 75° 45' 30" E. | 37.00'   |
| B= S. 25° 45' 11" E. | 300.00'  |
| C= S. 52° 11' 26" E. | 270.14'  |
| D= S. 42° 40' 22" E. | 404.46'  |
| E= S. 20° 20' 11" E. | 314.63'  |
| F= S. 08° 21' 20" E. | 242.22'  |
| G= S. 50° 11' 40" E. | 167.39'  |
| H= S. 37° 31' 19" E. | 1021.49' |
| I= S. 45° 41' 06" E. | 275.39'  |
| J= S. 36° 40' 55" E. | 125.49'  |
| K= S. 21° 51' 36" E. | 387.79'  |
| L= S. 7° 29' 12" E.  | 792.59'  |
| M= S. 2° 20' 52" E.  | 290.09'  |
| N= S. 0° 22' 11" E.  | 97.89'   |
| O= S. 11° 40' 10" E. | 259.51'  |
| P= S. 15° 40' E.     | 123.89'  |
| Q= N. 70° 20' E.     | 25.00'   |
| R= N. 30° 39' 49" E. | 25.80'   |
| S= S. 10° 07' 30" W. | 64.89'   |
| T= S. 47° 16' 54" W. | 25.00'   |

A= 17° 52' 19"  
R= 1397.82'  
L= 407.07'  
LC= 408.40'  
N= 71° 23' W.


A= 18° 42' 58"  
R= 1316.02'  
L= 387.43'  
LC= 388.04'  
N= 41° 00' W.

N. 10° 05' W.  
50.07'

## CURVE ROAD DATA

| A               | R        | L       | T       |
|-----------------|----------|---------|---------|
| 1= 75° 24' 53"  | 61.11'   | 83.51'  | 50.00'  |
| 2= 84° 35' 24"  | 52.55'   | 78.00'  | 48.06'  |
| 3= 75° 31' 19"  | 129.10'  | 170.17' | 100.00' |
| 4= 20° 25' 13"  | 425.17'  | 196.45' | 100.00' |
| 5= 9° 25' 55"   | 1214.0'  | 199.55' | 100.00' |
| 6= 10° 30' 50"  | 687.00'  | 198.51' | 100.00' |
| 7= 0° 59' 45"   | 5850.24' | 100.00' | 50.00'  |
| 8= 0° 09' 45"   | 1401.40' | 199.56' | 100.00' |
| 9= 7° 19' 35"   | 1561.98' | 199.73' | 100.00' |
| 10= 14° 30' 39" | 788.09'  | 199.88' | 100.00' |
| 11= 49° 29' 09" | 117.55'  | 101.55' | 54.18'  |
| 12= 34° 40' 11" | 180.19'  | 96.93'  | 50.00'  |
| 13= 14° 29' 26" | 792.34'  | 199.54' | 100.00' |
| 14= 23° 32' 42" | 550.85'  | 147.51' | 75.00'  |
| 15= 25° 20' 32" | 415.25'  | 149.40' | 75.00'  |
| 16= 0° 01' 19"  | 1901.14' | 199.92' | 100.00' |
| 17= 5° 17' 39"  | 3471.85' | 199.95' | 100.00' |
| 18= 7° 05' 50"  | 715.35'  | 99.54'  | 50.00'  |

FOR COMPLETE ENG. DATA  
 SEE ORIG. DES. PLAT IN  
 BOOK 24, PAGES 38, 39, 40

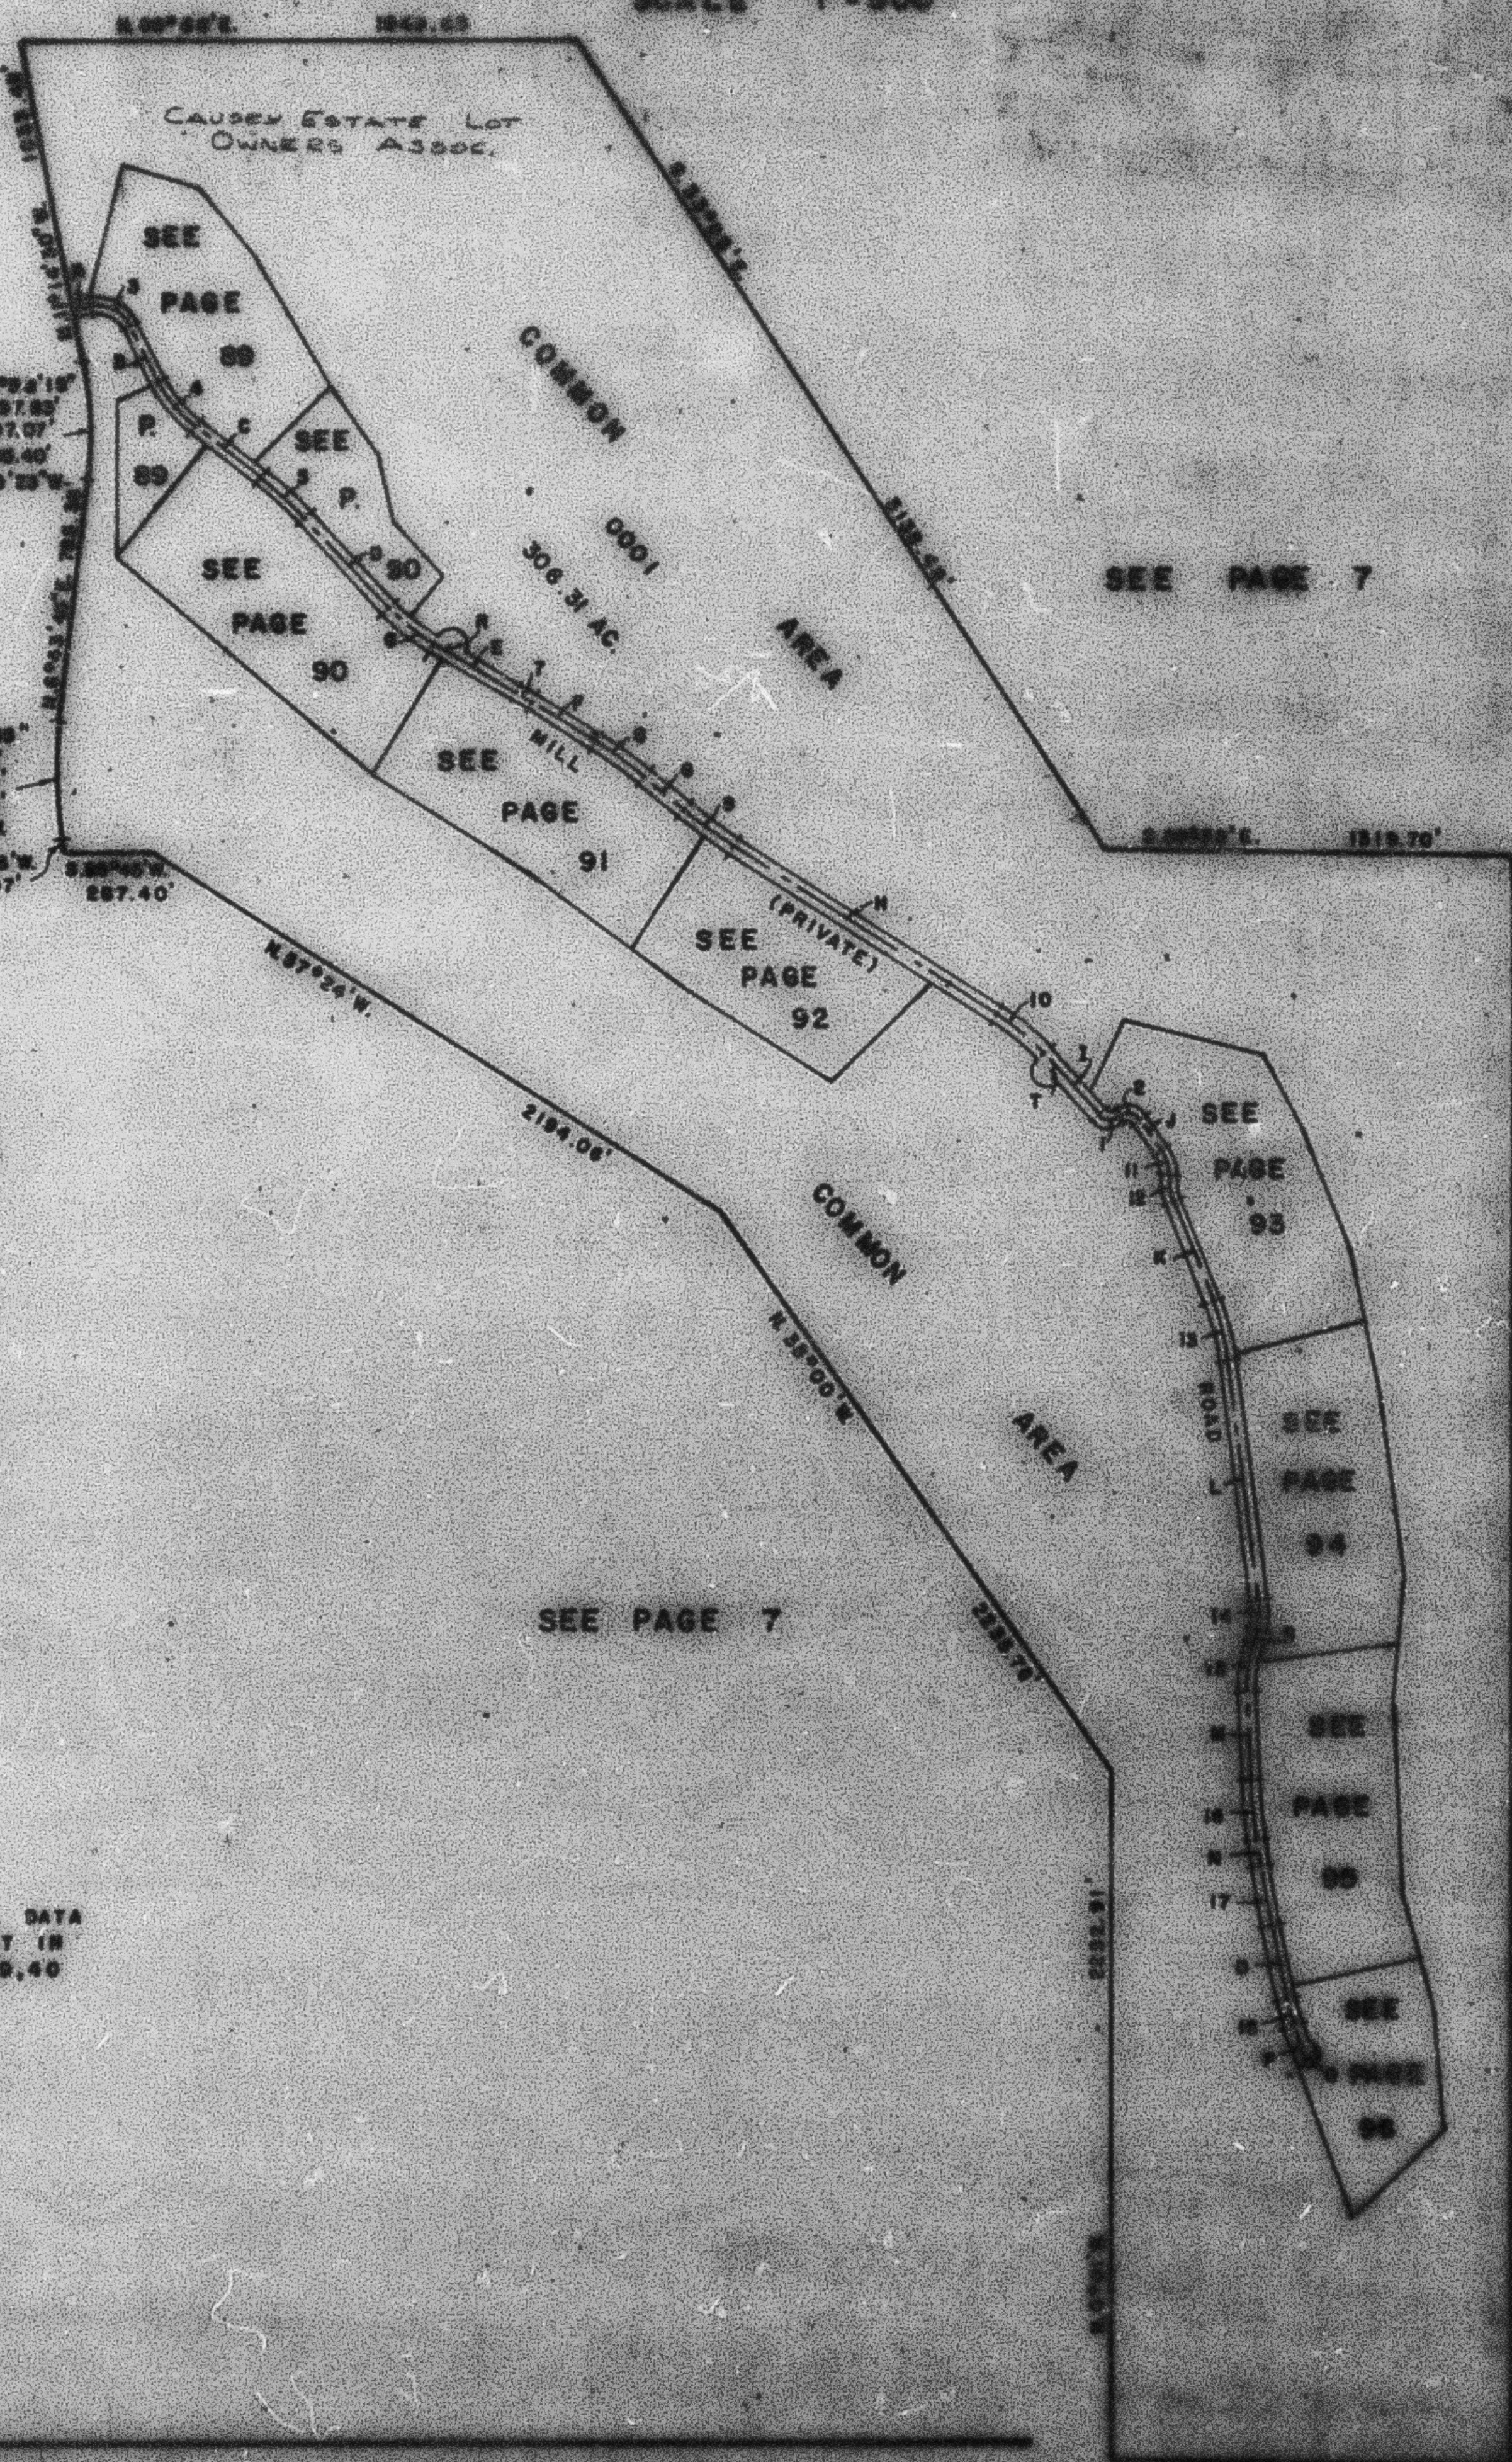

SEE PAGE 7

SEE PAGE 7

SEE PAGE 7