PART OF SEC. 35 & 36, T.8N., R.2E., & SEC. 1, T.7N, R.2E, S.L.B. & M.

SUNRIDGE HIGHLANDS NO. 10

A CLUSTER SUMMER HOME SUBDIVISION

IN WEBER COUNTY

SCALE 1" = 100'

TAXING UNIT: 520

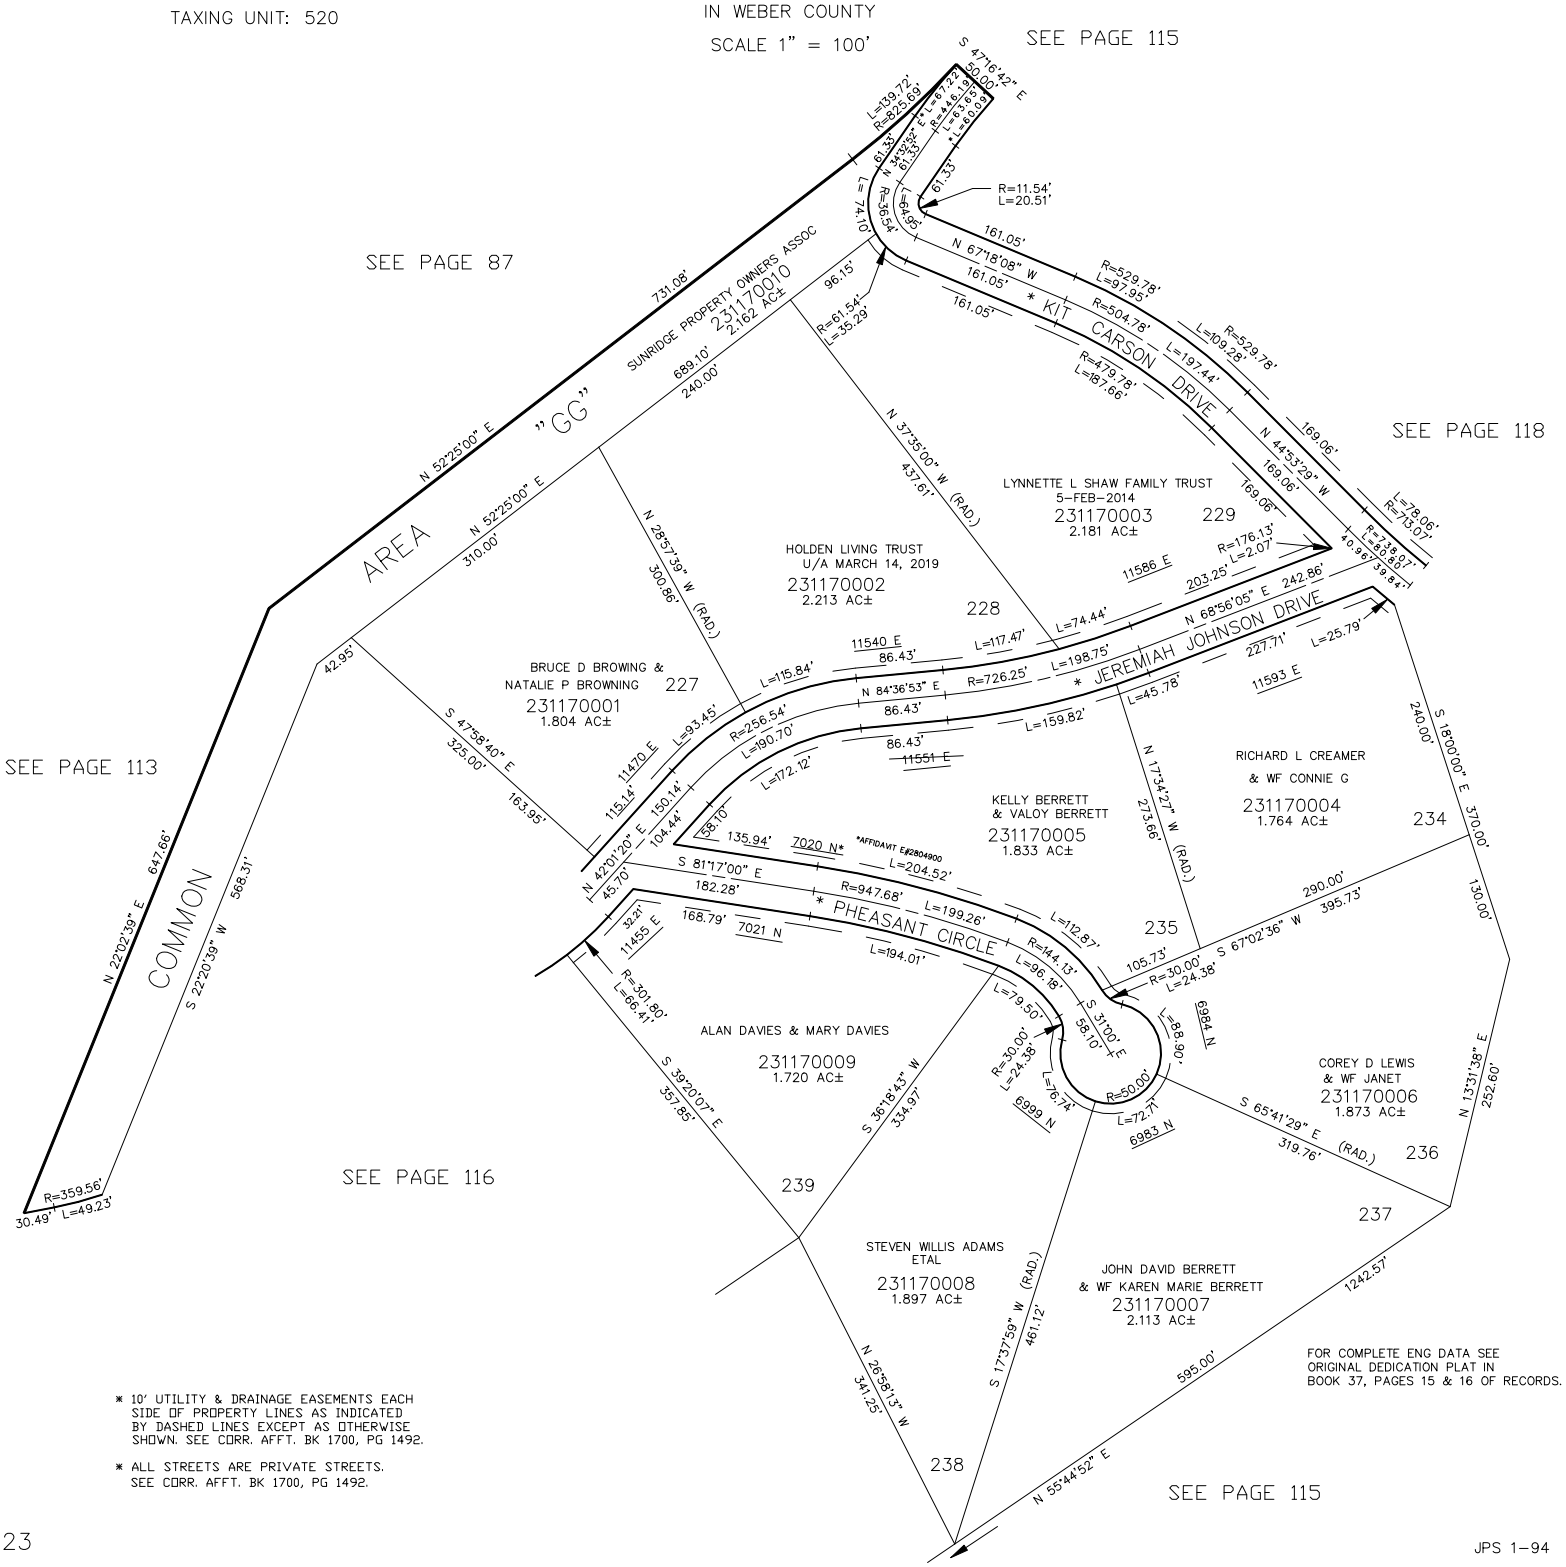

* 10' UTILITY & DRAINAGE EASEMENTS EACH SIDE OF PROPERTY LINES AS INDICATED BY DASHED LINES EXCEPT AS OTHERWISE SHOWN. SEE CORR. AFFT. BK 1700, PG 1492.

* ALL STREETS ARE PRIVATE STREETS. SEE CORR. AFFT. BK 1700, PG 1492.

FOR COMPLETE ENG DATA SEE ORIGINAL DEDICATION PLAT IN BOOK 37, PAGES 15 & 16 OF RECORDS.

JPS 1-94