PART OF SECTION 8, T.5N., R.1W., S.L.B. & M.

AMENDED PLAT OF

WASHINGTON TERRACE PARCEL 'A'

BLOCK 9

IN WASHINGTON TERRACE CITY

SCALE 1"=50'

TAXING UNIT: 24

SEE PAGE 1

FOR COMPLETE ENG DATA SEE ORIGINAL DEDICATION PLAT IN BOOK 10, PAGE 77-B OF RECORDS.

5' UTILITY & DRAINAGE EASEMENTS EACH SIDE OF PROPERTY LINES AS INDICATED BY DASHED LINES EXCEPT AS OTHERWISE SHOWN.

ORIGINAL EASEMENTS VACATED
9-3-57 557-240

NEW EASEMENTS
561-146

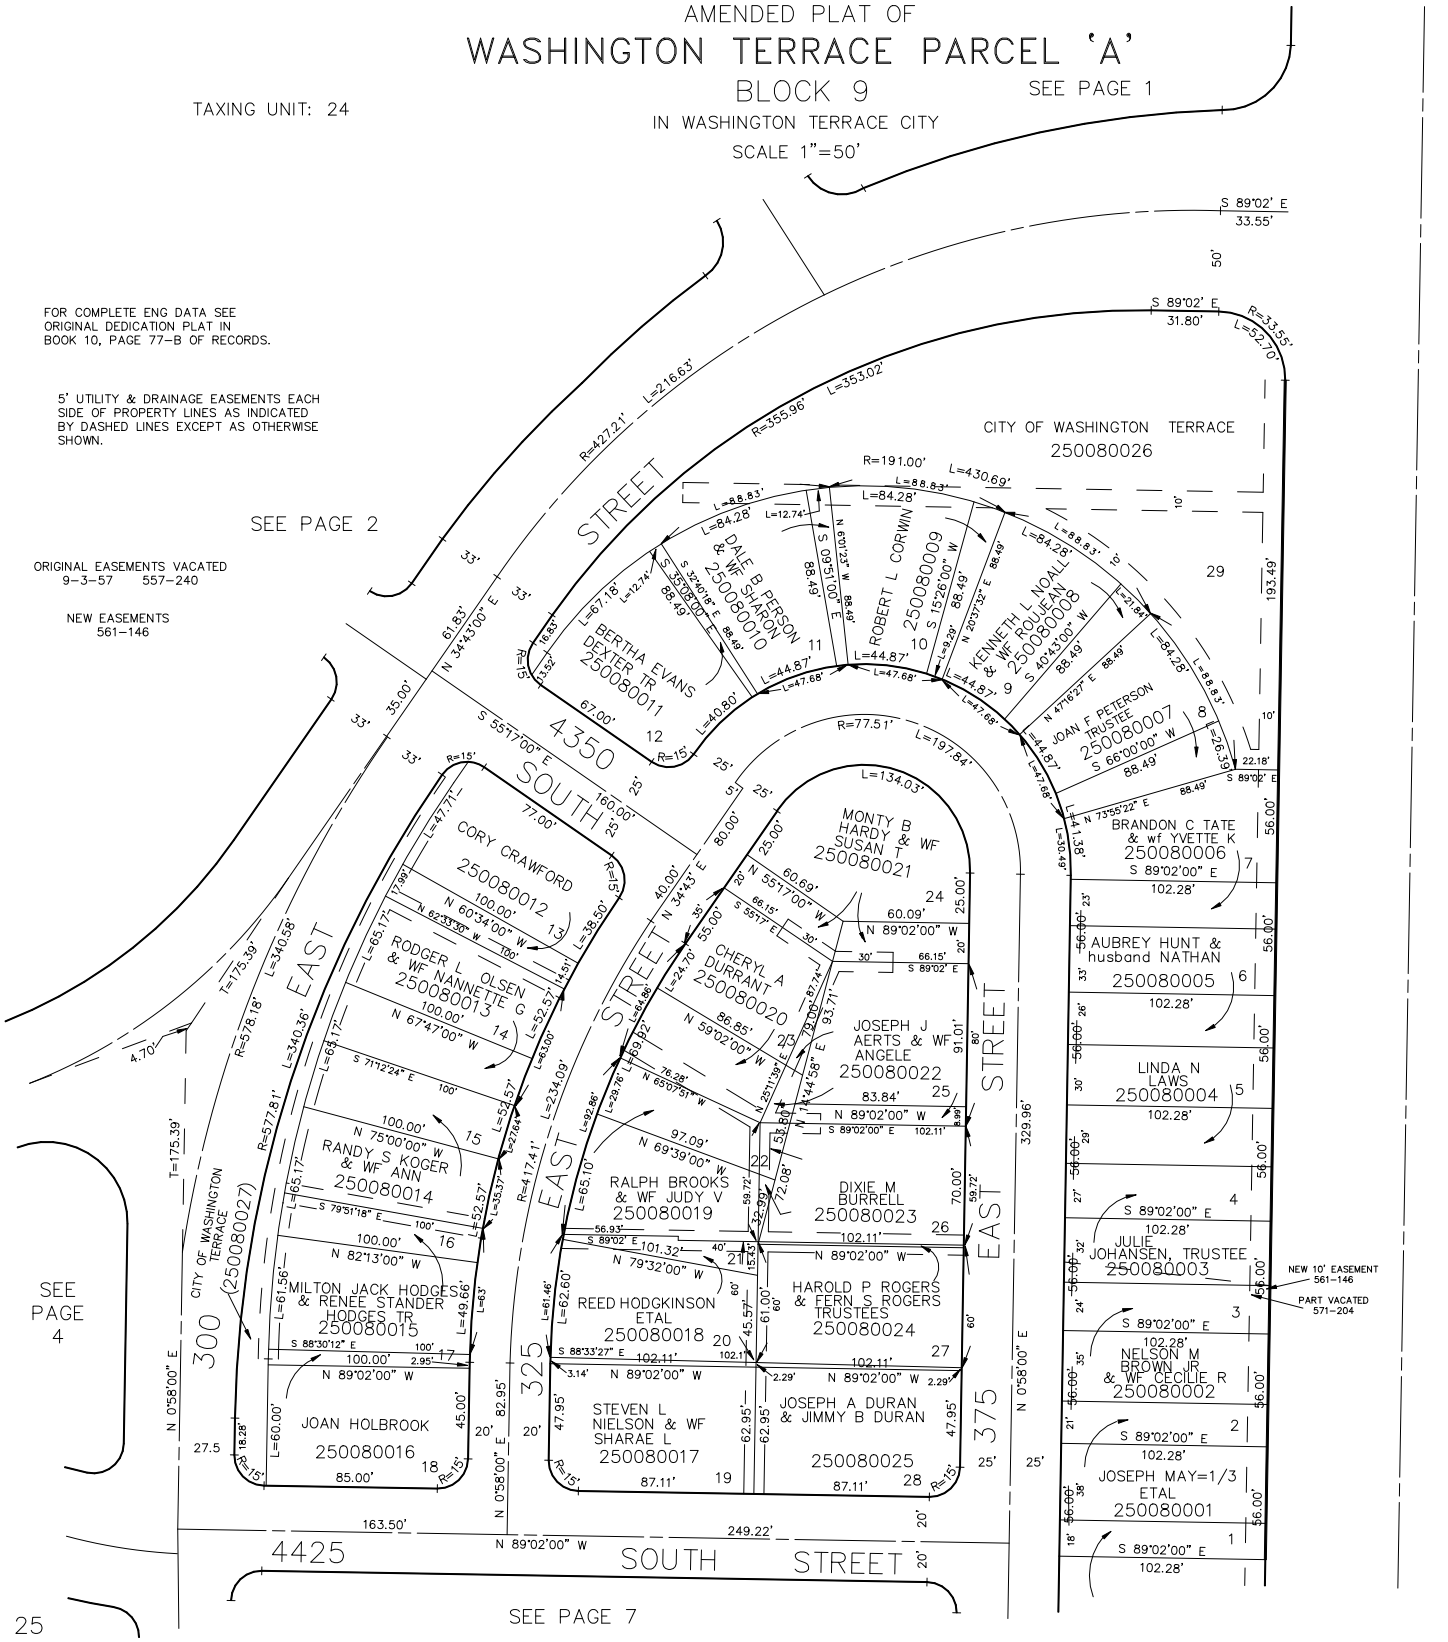

L.D.F. 11-90