PART OF SECTION 8, T.5N., R.1W., S.L.B. & M.

WASHINGTON TERRACE PARCEL 'E'

BLOCKS 1 & 2

IN WASHINGTON TERRACE CITY

TAXING UNIT: 24

SCALE 1" = 60'

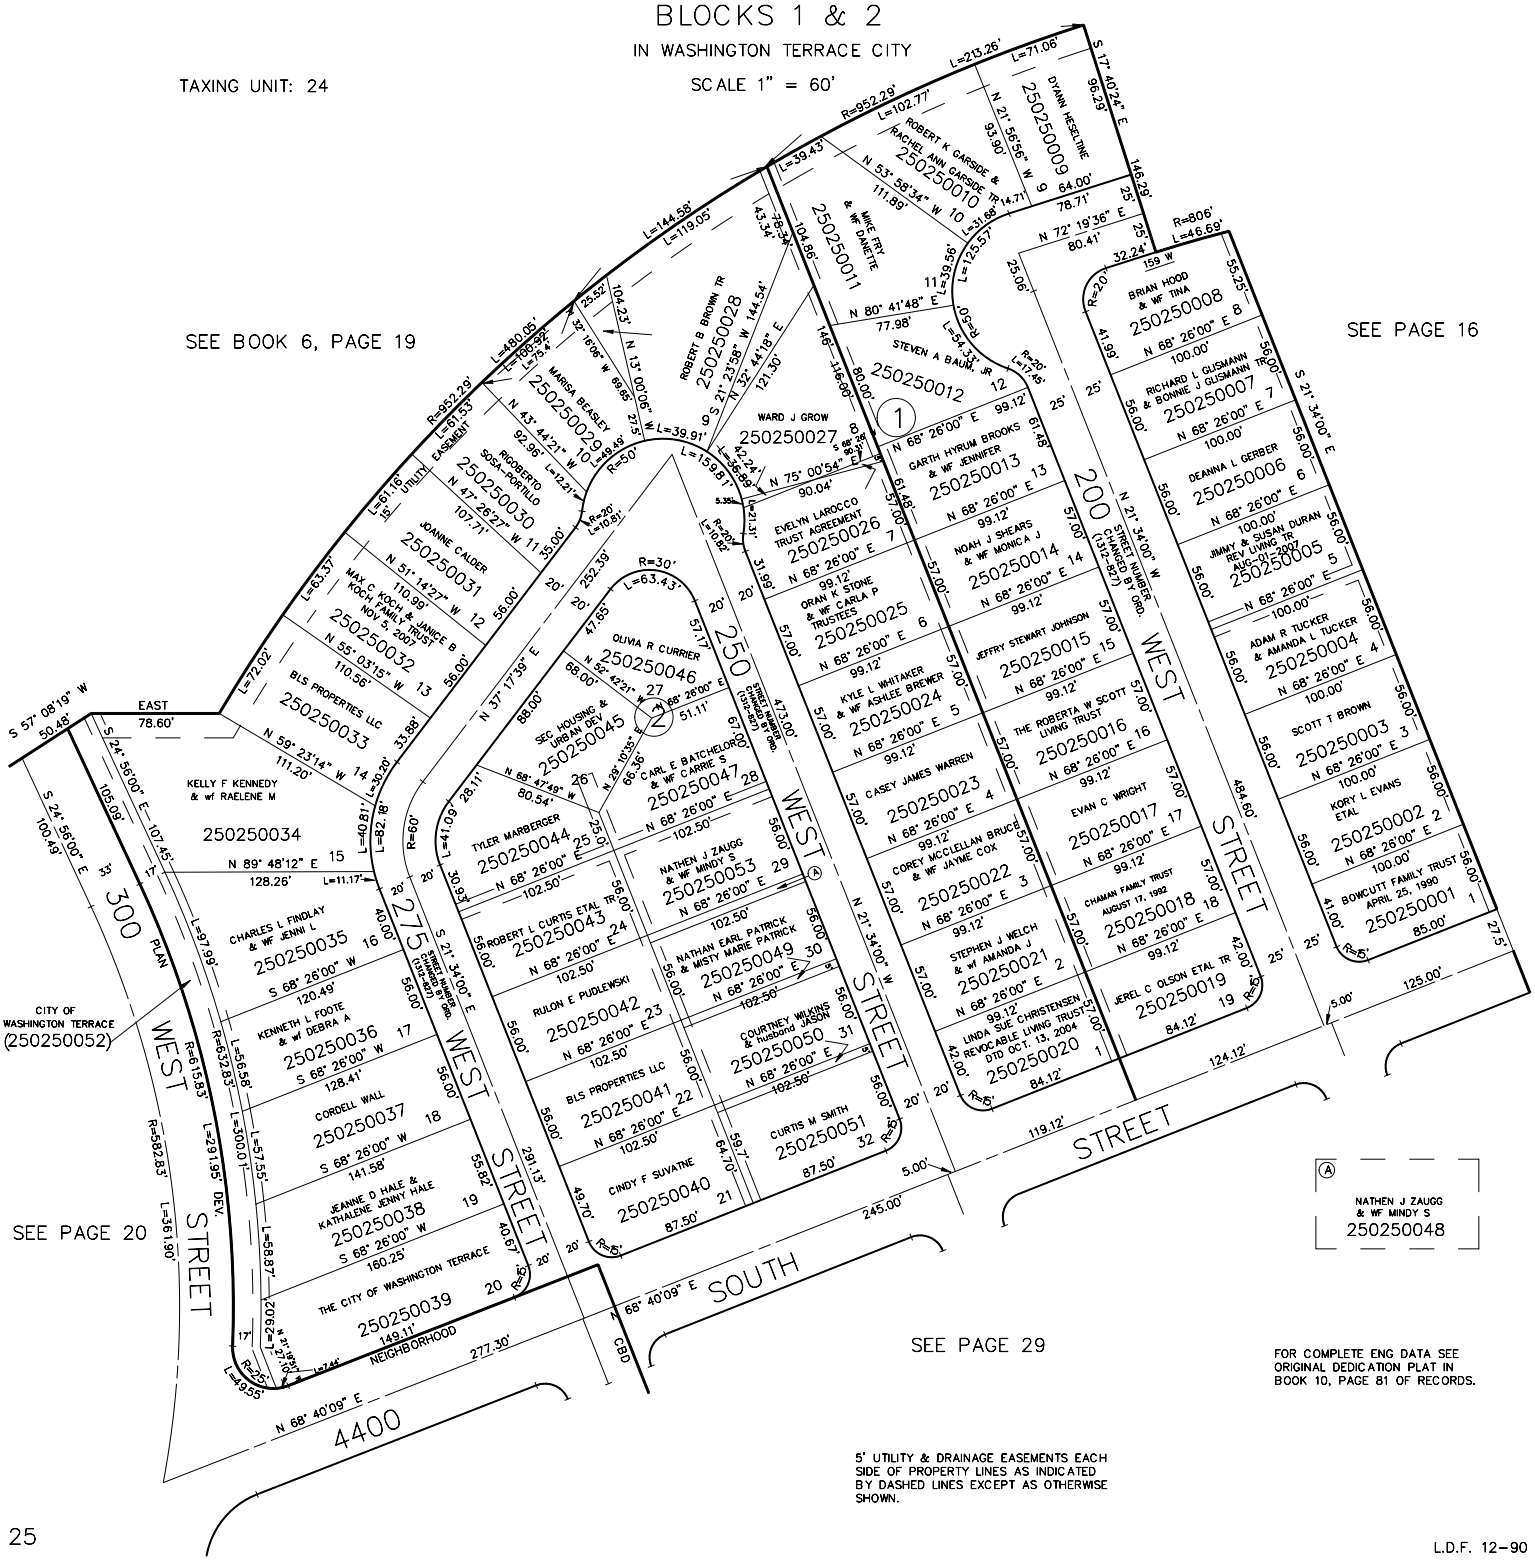
SEE BOOK 6, PAGE 19
SEE PAGE 16
SEE PAGE 20
SEE PAGE 29
CITY OF WASHINGTON TERRACE (250250052)
NATHEN J ZAUGG & WF MINDY S 250250048
250250034 KELLY F KENNEDY & wf RAELENE M
250250035 CHARLES L FINDLAY & WF JENNI L
250250036 KENNETH L FOOTE & wf DEBRA A
250250037 CORDELL WALL
250250038 JEANNE D HALE & KATHALENE JENNY HALE
250250039 THE CITY OF WASHINGTON TERRACE
250250040 CINDY F SUVATNE
250250041 BLS PROPERTIES LLC
250250042 RULON E PUDLEWSKI
250250043 ROBERT L CURTIS ETAL TR
250250044 TYLER MARBERGER
250250045 SEC HOUSING & URBAN DEV
250250046 OLIVIA R CURRIER
250250047 CARL E BATCHELOR & wf CARRIE S
250250048 NATHEN J ZAUGG & WF MINDY S
250250049 NATHAN EARL PATRICK & MISTY MARIE PATRICK
250250050 COURTNEY WILKINS & Husband JASON
250250051 CURTIS M SMITH
250250053 NATHEN J ZAUGG & WF MINDY S
