PART OF SECTION 8 T.5 N. R.1 W. S.L.B.& M.

WASHINGTON TERRACE PARCEL "E"

TAXING UNIT: 24

BLOCKS 4 & 5

SCALE 1" = 50'

PREFIX: 25-027

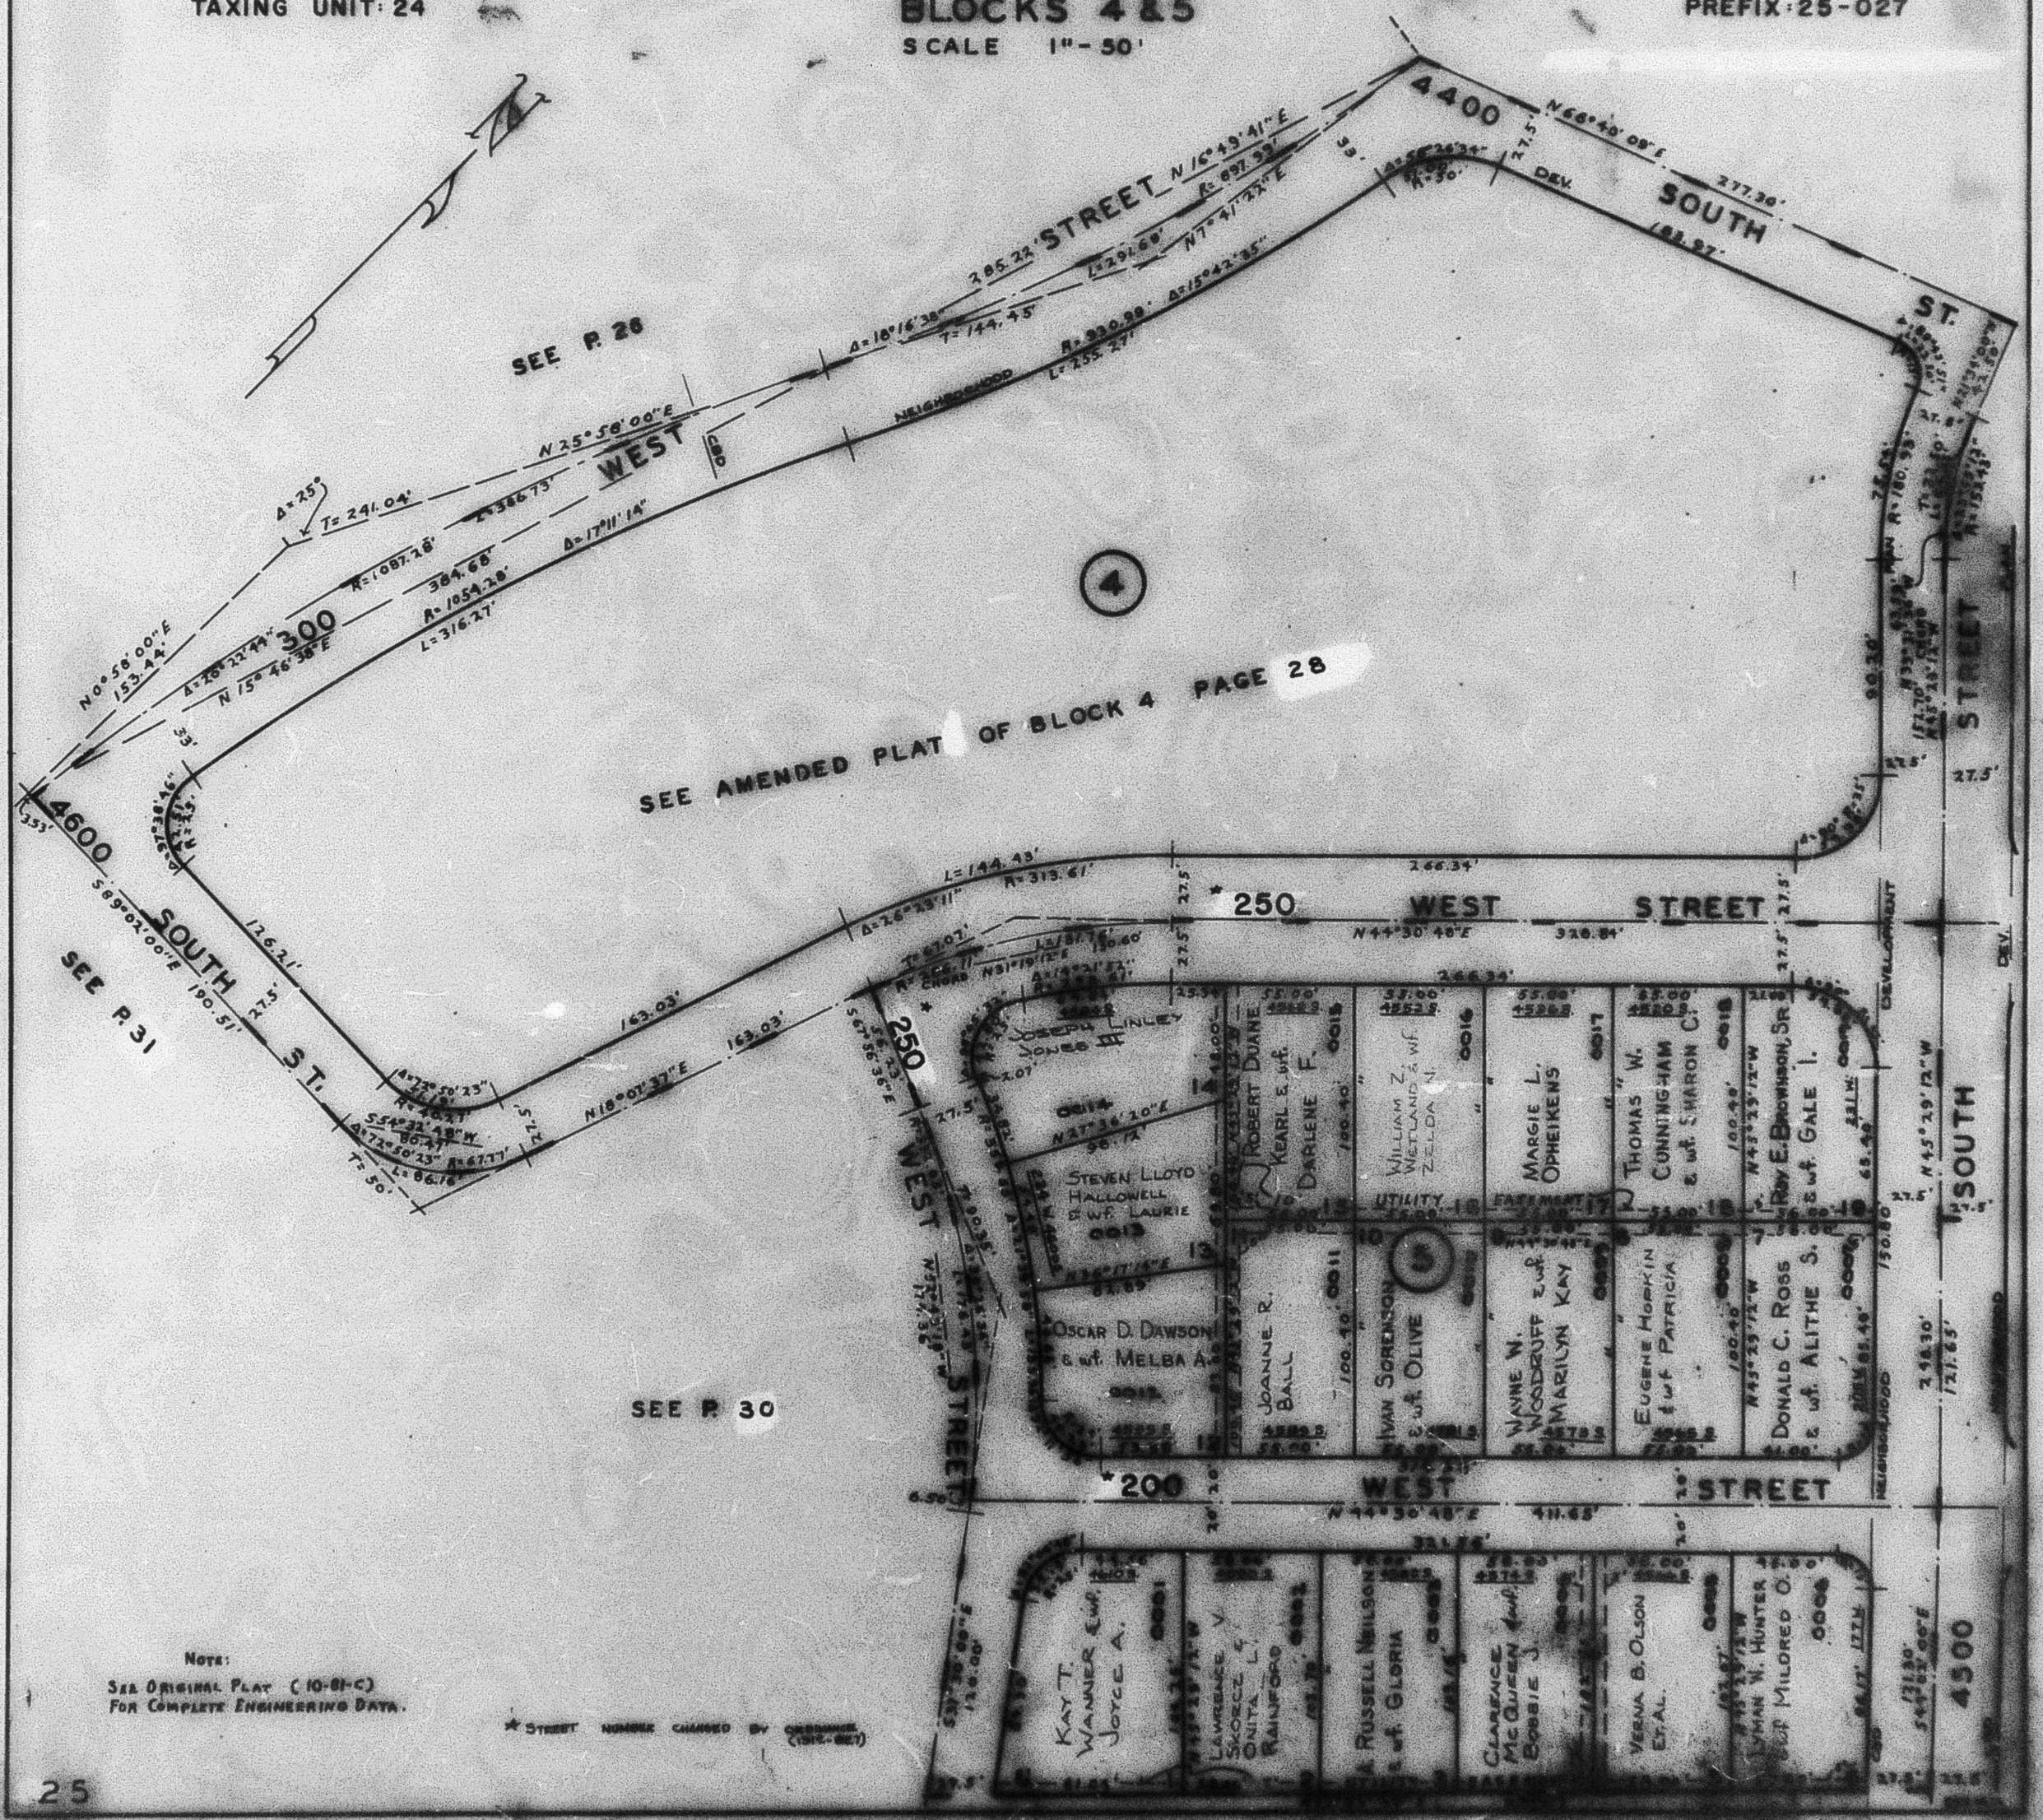
4400
SOUTH
STREET
WEST
STREET
SOUTH
ST.
STREET
SEE P. 28
SEE AMENDED PLAT OF BLOCK 4 PAGE 28
4600
SOUTH
SEE P. 31
S. ST.
WEST
STREET
SEE P. 30
250
WEST
STREET
200
WEST
STREET
4500
SOUTH
300
4
5
Joseph Linley Jones III
Robert Duane & wf. Karl E. & wf. Darlene F.
William Z. & wf. Zelda N. Wetland
Margie L. Opheikens
Thomas W. & wf. Sharon Cunningham
Ray E. Brownson Sr. & wf. Gale I.
Steven Lloyd Hallowell & wf. Laurie
Oscar D. Dawson & wf. Melba A.
Joanne R. Ball
Ivan Sorenson & wf. Olive
Wayne W. Woodruff & wf. Marilyn Kay
Eugene Hopkin & wf. Patricia
Donald C. Ross & wf. Alithe S.
Kay T. Wanner & wf. Joyce A.
Lawrence V. & Skocz & wf. Onita L. Rainford
A. Russell Neilson & wf. Gloria
Clarence McQueen & wf. Bobbie J.
Verna B. Olson Et Al.
Lyman W. Hunter & wf. Mildred O.
N 25° 50' 00" E
N 0° 58' 00" E 153.44'
N 15° 46' 38" E
S 89° 02' 00" E 190.51'
N 44° 30' 48" E 266.34'
N 44° 30' 48" E 320.84'
N 44° 30' 48" E 411.68'
N 66° 40' 08" E 217.30'
N 45° 29' 12" W 150.00'
N 45° 29' 12" W 121.65'
R=1087.28'
L=386.73'
T=241.04'
Δ=25°
R=1054.28'
L=316.27'
Δ=17°11'14"
R=330.99'
L=255.27'
T=144.45'
Δ=15°42'35"
R=313.61'
L=144.43'
Δ=26°23'11"
T=83.07'
R=265.11'
Δ=73°50'23"
R=67.77'
L=86.18'
T=50'
L=126.21'
163.03'
N18°07'37"E
S54°32'48"W
86.27'
S67°38'46"E
R=313.61'
Δ=10°16'38"
T=144.45'
L=285.22'
N1°41'25"E
L=291.68'
R=897.99'
N16°49'41"E
Δ=18°56'26"
R=1°30'
T=77.5'
DEV.
53'
33'
27.5'
20'
30'
66'
R=180.00'
R=150.00'
R=155.43'
T=133.10'
L=233.30'
Δ=85°49'
Δ=90°00'
Δ=90°00'
Δ=90°00