PART OF SECTION 8, T.5N., R.1W., S.L.B. & M.

WASHINGTON TERRACE PARCEL 'E'

BLOCKS 4 & 5

IN WASHINGTON TERRACE CITY

SCALE 1" = 60'

TAXING UNIT: 24

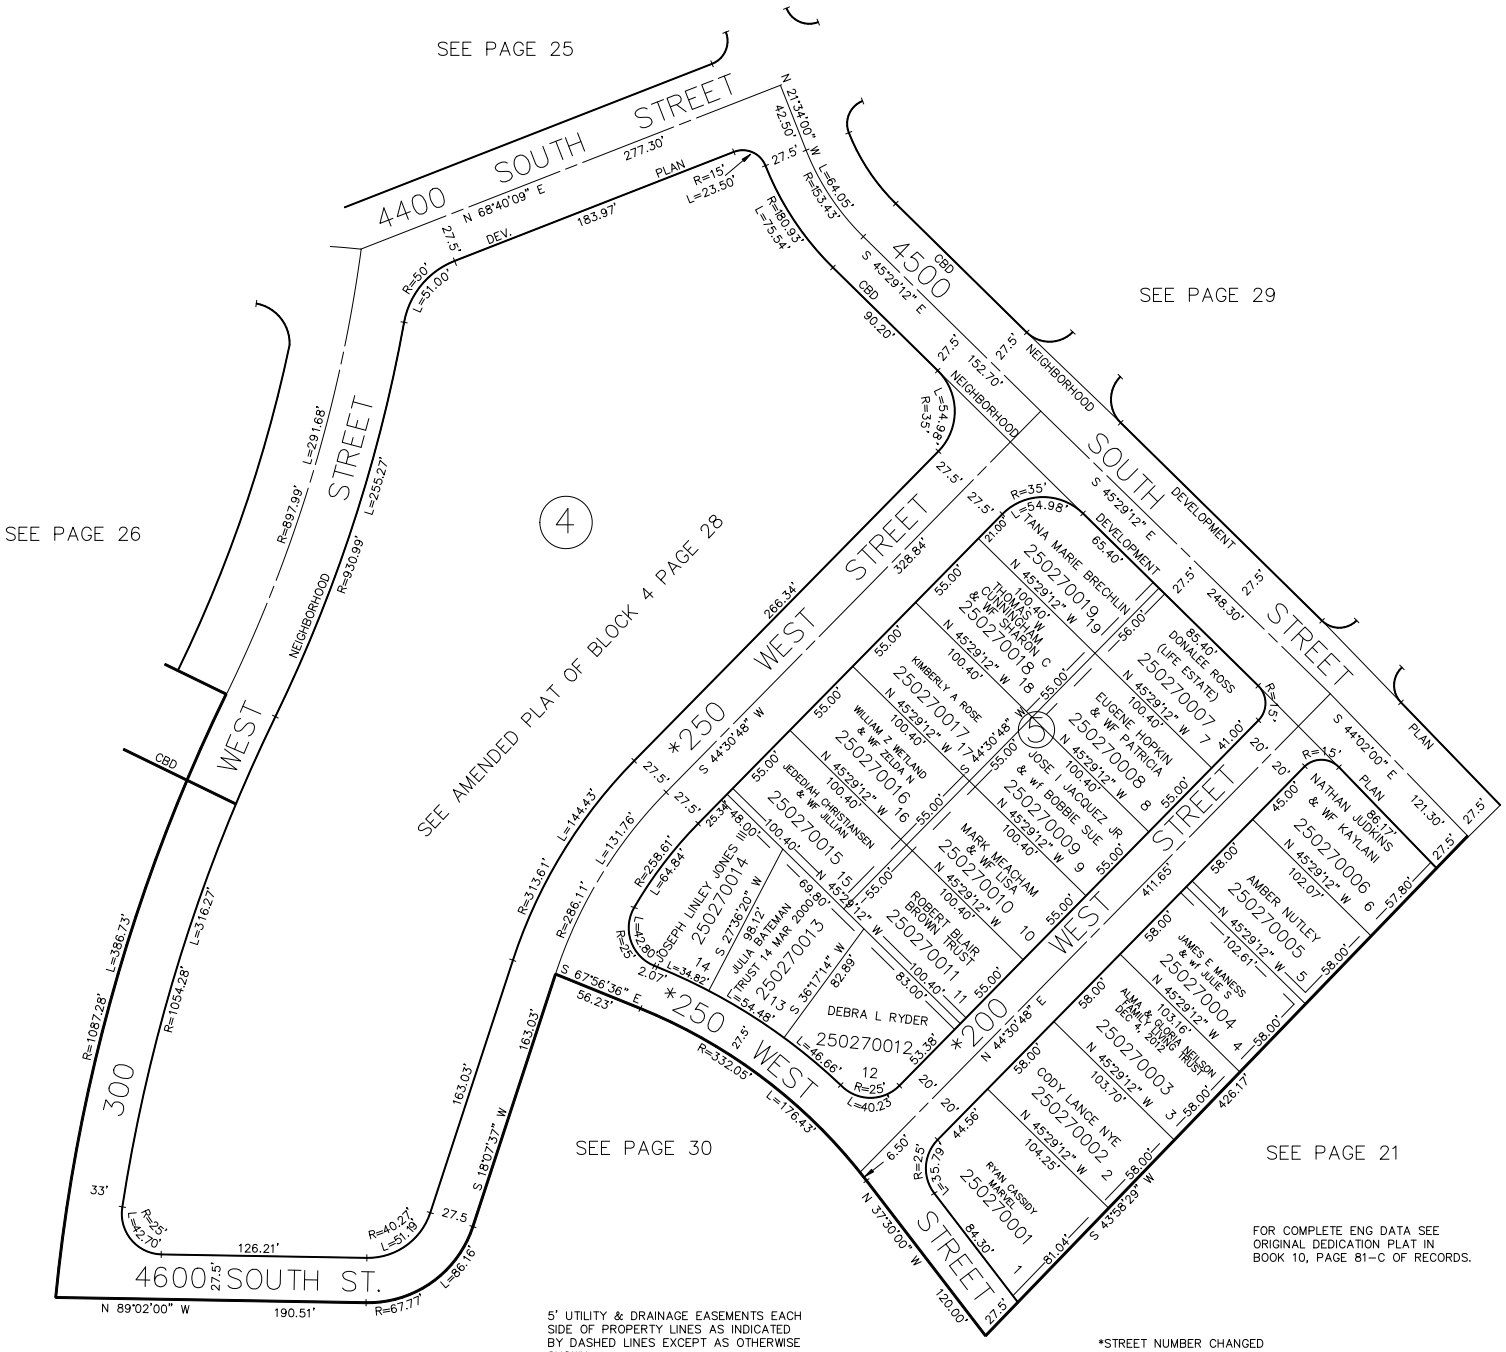
SEE PAGE 25
SEE PAGE 29
SEE PAGE 26
SEE PAGE 30
SEE PAGE 21
4400 SOUTH STREET
4500 SOUTH STREET
*250 WEST STREET
*200 WEST STREET
300 WEST STREET
4600 SOUTH ST.
SEE AMENDED PLAT OF BLOCK 4 PAGE 28
4
5
250270007 7 DONALEE ROSS (LIFE ESTATE)
250270008 8 EUGENE HOPKIN & WF PATRICIA
250270009 9 JOSE I JACQUEZ JR & wf BOBBIE SUE
250270010 10 MARK MEACHAM & WF LISA
250270011 11 ROBERT BLAIR BROWN TRUST
250270006 6 NATHAN JUDKINS & WF KAYLANI
250270005 5 AMBER NUTLEY
250270004 4 JAMES E MANESS & wf JULIE S
250270003 3 ALMA & GLORIA NELSON DEC 4 2012 TRUST
250270002 2 CODY LANCE NYE
250270001 1 RYAN CASSIDY MARSEL
DEVELOPMENT
NEIGHBORHOOD
CBD
PLAN
DEV.
N 68°40'09" E
N 21°34'00" W
S 45°29'12" E
S 44°30'48" W
N 44°30'48" E
S 67°56'36" E
S 18°07'37" W
N 37°30'00" W
S 43°58'29" W
N 89°02'00" W
S 44°02'00" E
N 45°29'12" W
277.30'
183.97'
42.50'
152.70'
90.20'
248.30'
121.30'
266.34'
328.84'
411.65'
426.17'
126.21'
190.51'
163.03'
120.00'
84.30'
R=897.99' L=291.68'
R=930.99' L=255.27'
R=1087.28' L=386.73'
R=1054.28' L=316.27'
R=286.11' L=131.76'
R=258.61' L=64.84'
R=332.05' L=176.43'
R=15' L=23.50'
R=50' L=51.00'
R=80.93' L=75.54'
R=63.43' L=64.05'
R=35' L=54.98'
R=25' L=42.70'
R=40.27' L=51.19'
R=67.77' L=66.16'
R=25' L=40.23'
R=25' L=35.79'
R=25' L=42.80'
L=34.82'
L=54.48'
L=46.66'
L=40.23'
L=54.98'
L=75.54'
L=64.05'
L=51.00'
L=51.19'
L=42.70'
L=66.16'
L=40.23'
L=35.79'