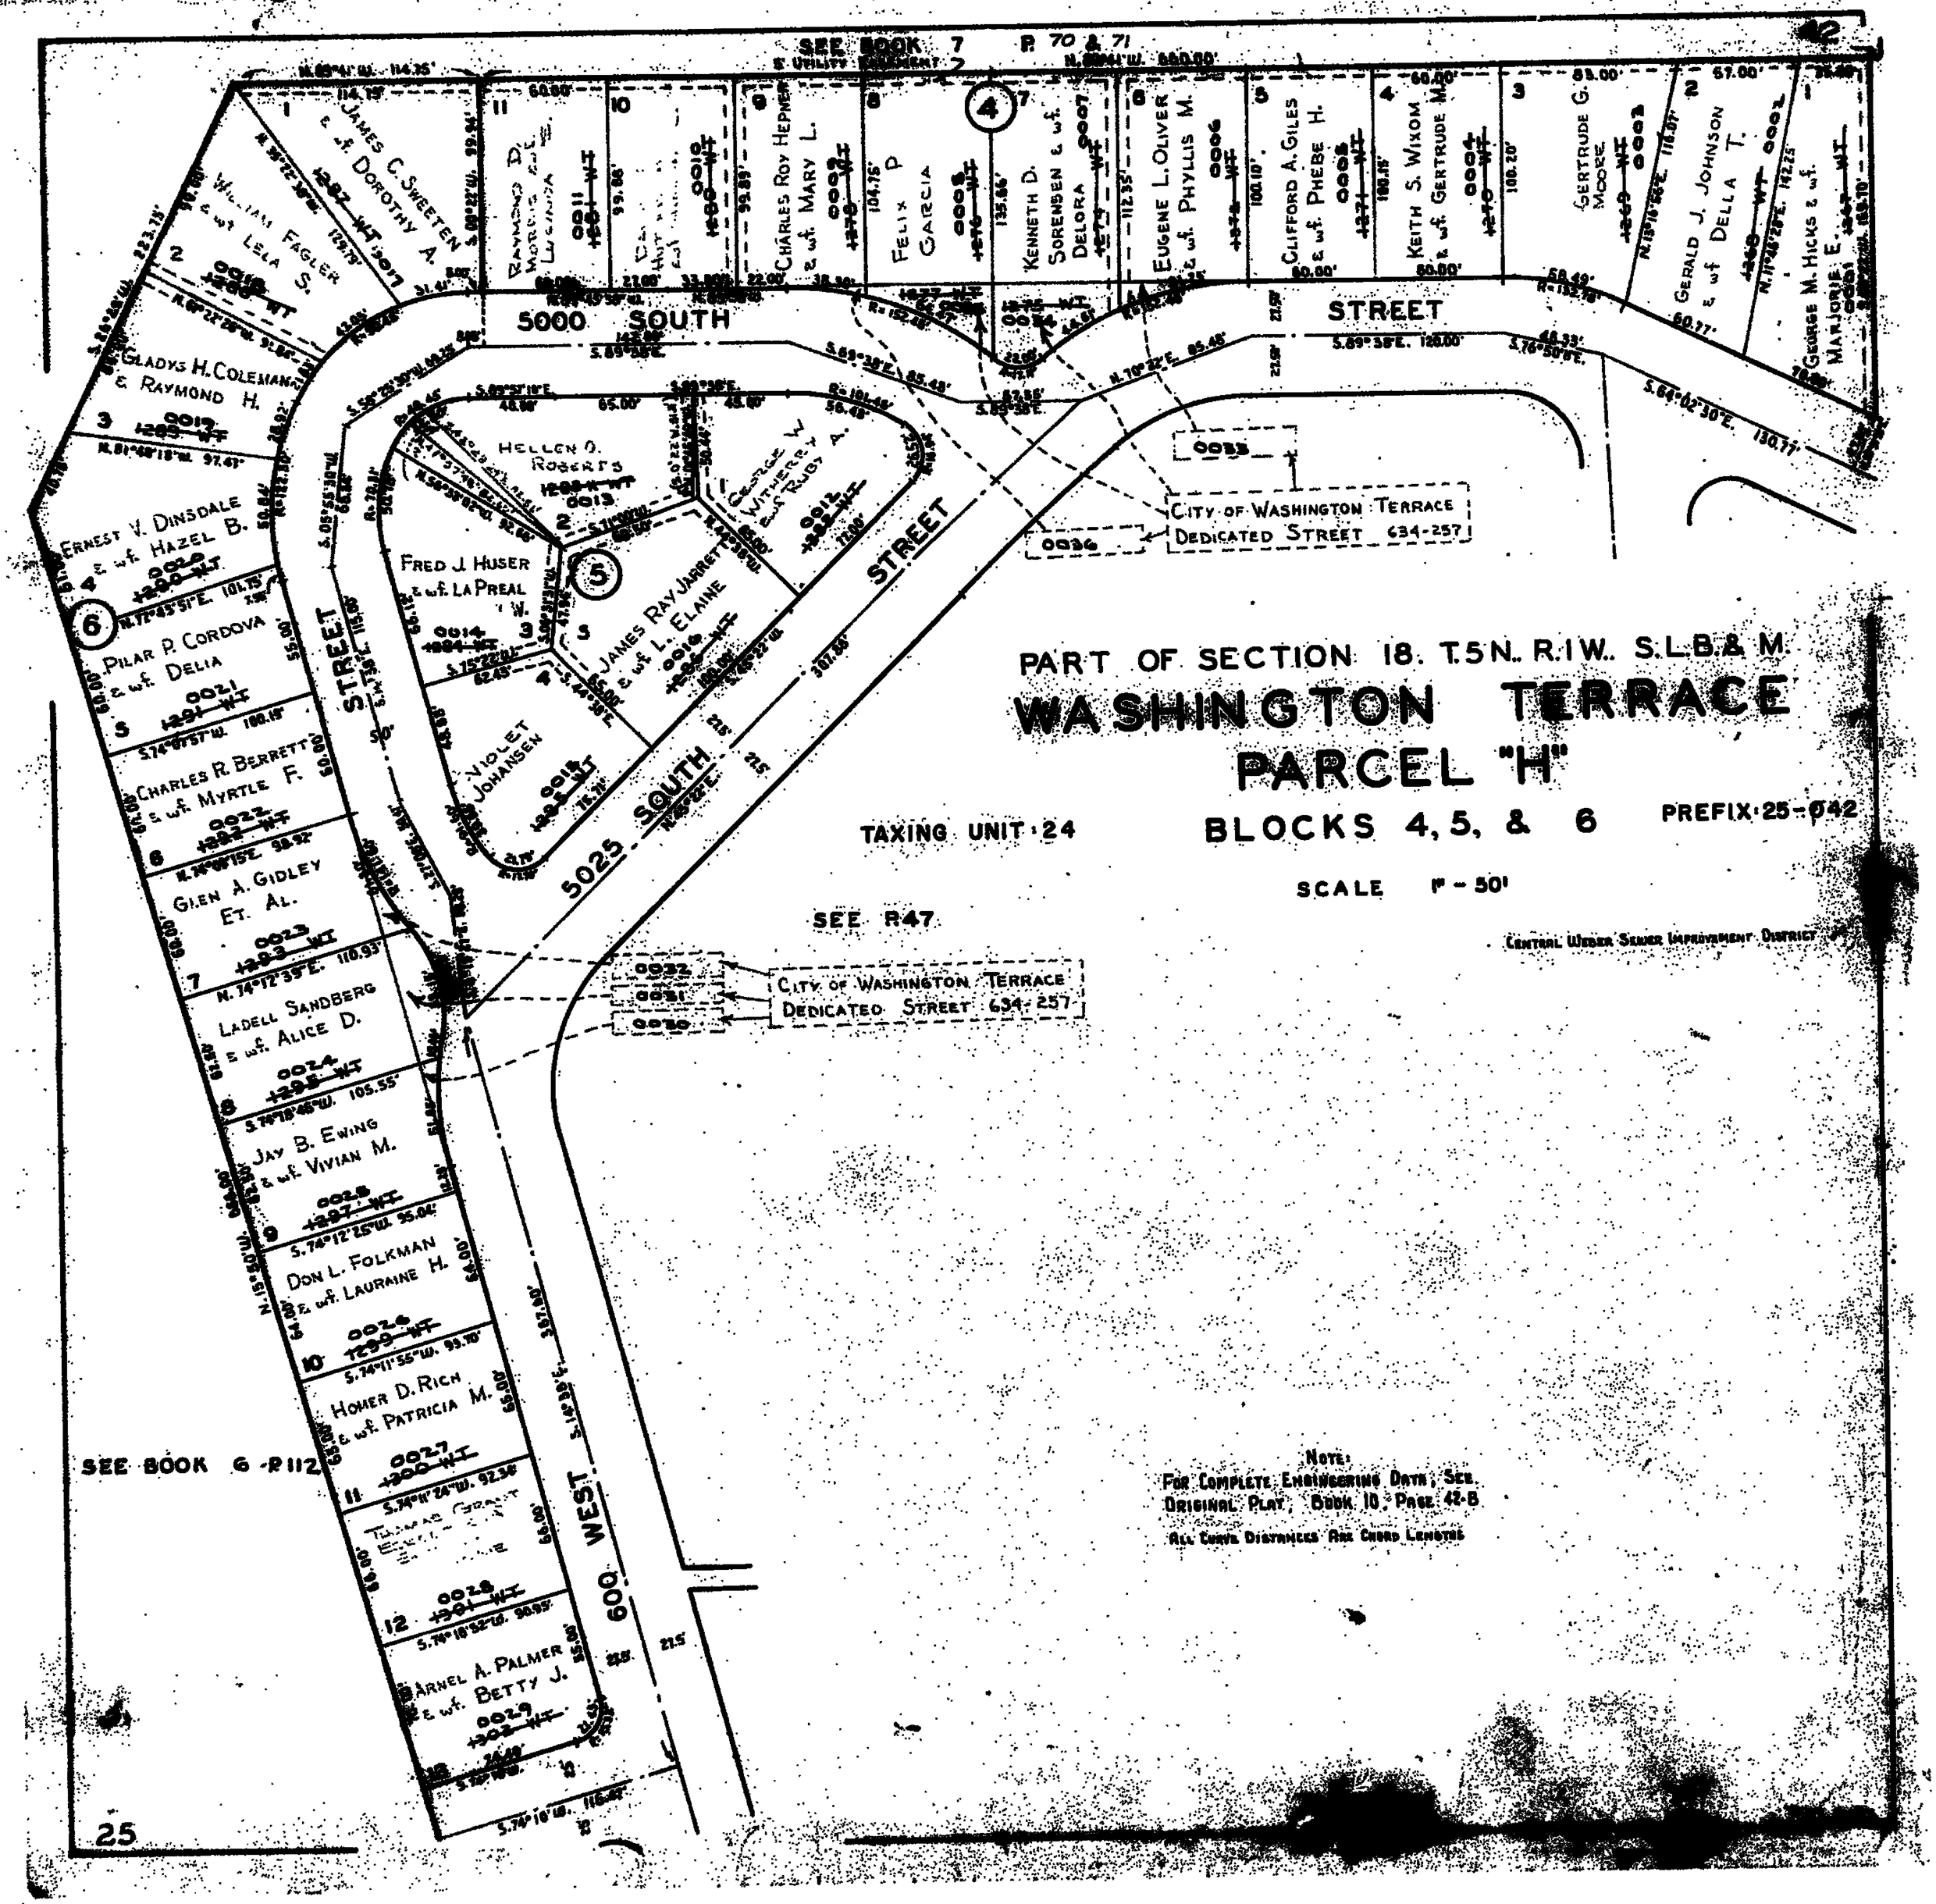
SEE BOOK 7 P 70 & 71
42
5000 SOUTH STREET
5025 SOUTH STREET
600 WEST STREET
PART OF SECTION 18. T.5N. R.1W. S.L.B.& M.
WASHINGTON TERRACE
PARCEL "H"
BLOCKS 4, 5, & 6
PREFIX 25-042
TAXING UNIT 24
SCALE 1" - 50'
SEE R47
SEE BOOK 6 P112
CITY OF WASHINGTON TERRACE
DEDICATED STREET 634-257
CENTRAL WEBER SEWER IMPROVEMENT DISTRICT
NOTE:
FOR COMPLETE ENGINEERING DATA, SEE ORIGINAL PLAT, BOOK 10, PAGE 42-B
ALL CURVE DISTANCES ARE CHORD LENGTHS
JAMES C. SWEETEN & wf. DOROTHY A.
WILLIAM FAGLER & wf. LELA S.
GLADYS H. COLEMAN & RAYMOND H.
ERNEST V. DINSDALE & wf. HAZEL B.
PILAR P. CORDOVA & wf. DELIA
CHARLES R. BERRETT & wf. MYRTLE F.
GLEN A. GIDLEY ET. AL.
LADELL SANDBERG & wf. ALICE D.
JAY B. EWING & wf. VIVIAN M.
DON L. FOLKMAN & wf. LAURAINE H.
HOMER D. RICH & wf. PATRICIA M.
ARNEL A. PALMER & wf. BETTY J.
HELLEN O. ROBERTS
FRED J. HUSER & wf. LA PREAL
VIOLET JOHANSEN
JAMES RAY JARRETT & wf. L. ELAINE
CHARLES ROY HEPMER & wf. MARY L.
FELIX P. GARCIA
KENNETH D. SORENSEN & wf. DELORA
EUGENE L. OLIVER & wf. PHYLLIS M.
CLIFFORD A. GILES & wf. PHEBE H.
KEITH S. WIXOM & wf. GERTRUDE M.
GERTRUDE G. MOORE
GERALD J. JOHNSON & wf. DELLA T.
GEORGE M. HICKS & wf. MARJORIE E.