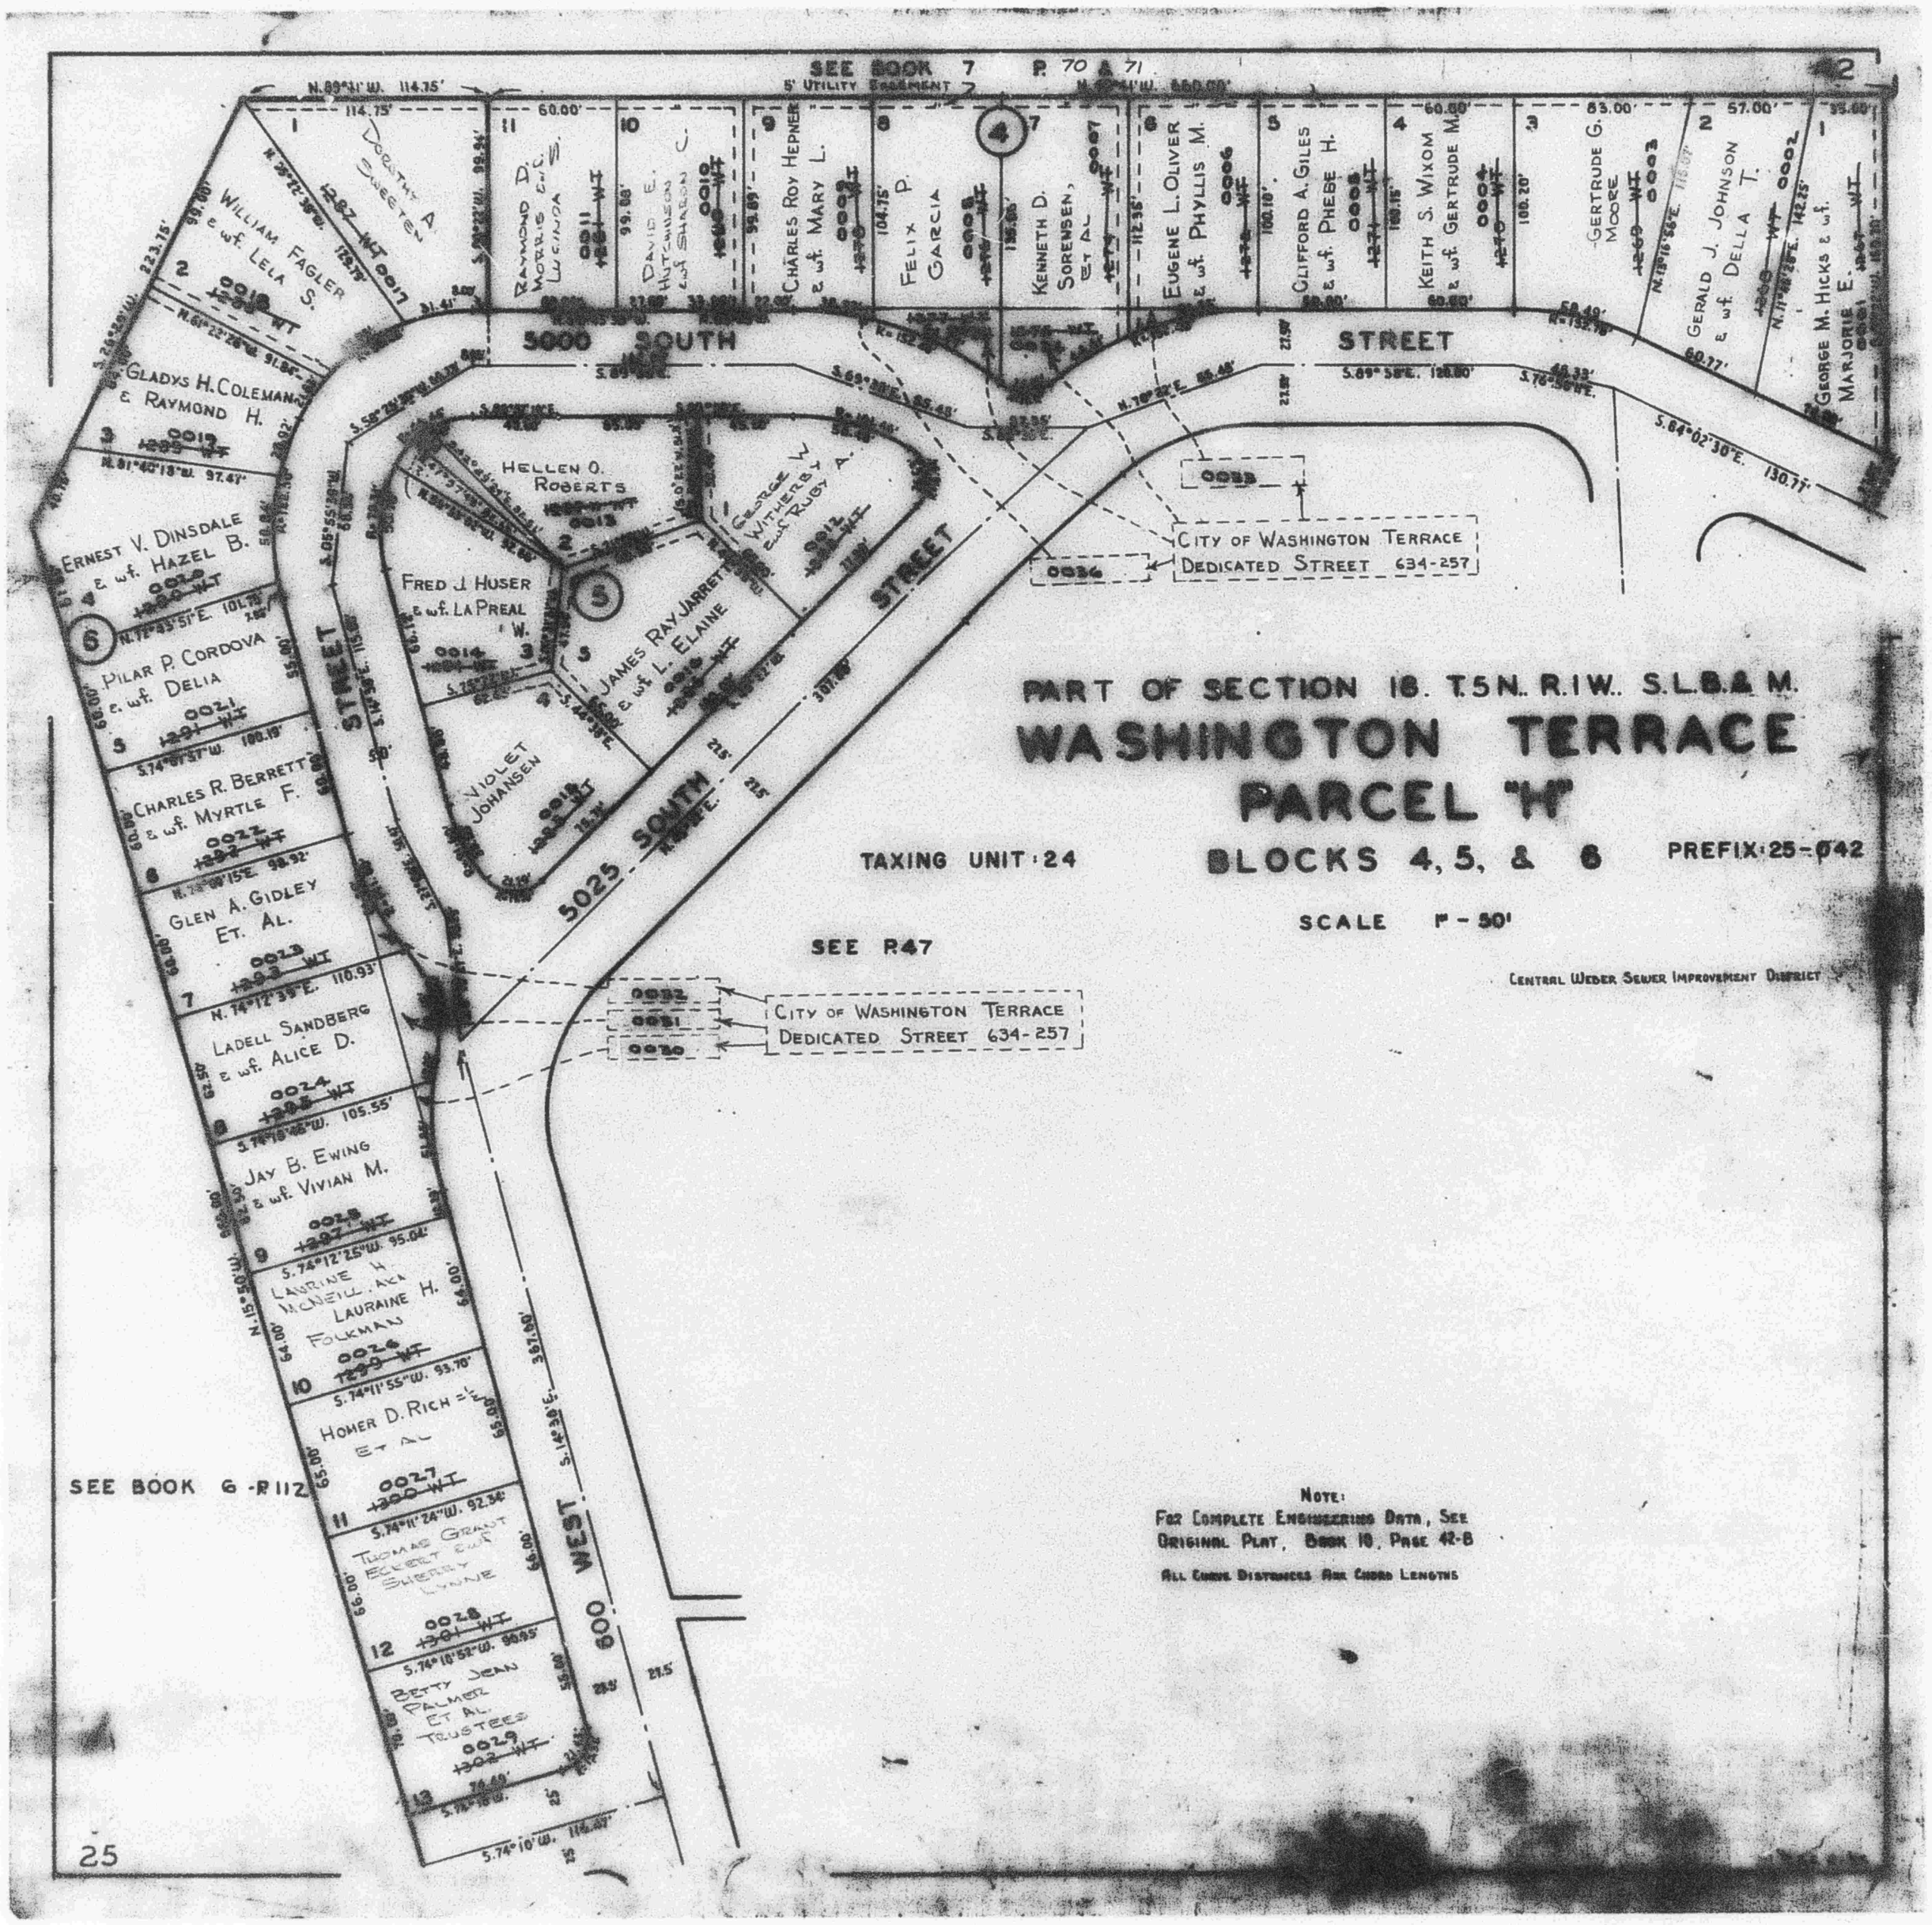
SEE BOOK 7 P. 70 & 71
5' UTILITY EASEMENT
5000 SOUTH STREET
5025 SOUTH STREET
600 WEST
CITY OF WASHINGTON TERRACE
DEDICATED STREET 634-257
PART OF SECTION 18. T.5N. R.1W. S.L.B.& M.
WASHINGTON TERRACE
PARCEL "H"
TAXING UNIT: 24
BLOCKS 4, 5, & 6
PREFIX: 25-042
SCALE 1" - 50'
SEE P.47
CENTRAL WEBER SEWER IMPROVEMENT DISTRICT
SEE BOOK 6 - P112
NOTE:
FOR COMPLETE ENGINEERING DATA, SEE
ORIGINAL PLAT, BOOK 10, PAGE 42-B
ALL CURVE DISTANCES ARE CHORD LENGTHS
WILLIAM FAGLER & wf. LELA S.
GLADYS H. COLEMAN & RAYMOND H.
ERNEST V. DINSDALE & wf. HAZEL B.
PILAR P. CORDOVA & wf. DELIA
CHARLES R. BERRETT & wf. MYRTLE F.
GLEN A. GIDLEY ET. AL.
LADELL SANDBERG & wf. ALICE D.
JAY B. EWING & wf. VIVIAN M.
LAURINE H. MCNEIL AKA LAURAINE H. FOLKMAN
HOMER D. RICH ET AL
THOMAS GRANT ECKERT & wf. SHERRY LYNNE
BETTY JEAN PALMER ET AL TRUSTEES
DOROTHY P. SWEETEN
RAYMOND D. MORRIS & wf. LUCINDA S.
DAVID E. HUTCHINSON & wf. SHARON C.
CHARLES ROY HEPNER & wf. MARY L.
FELIX P. GARCIA
KENNETH D. SORENSEN, ET AL
EUGENE L. OLIVER & wf. PHYLLIS M.
CLIFFORD A. GILES & wf. PHEBE H.
KEITH S. WIXOM & wf. GERTRUDE M.
GERTRUDE G. MOORE
GERALD J. JOHNSON & wf. DELLA T.
GEORGE M. HICKS & wf. MARJORIE E.
HELLEN O. ROBERTS
GEORGE W. WITHERBY & wf. RUBY A.
FRED J. HUSER & wf. LA PREAL W.
JAMES RAY JARRETT & wf. L. ELAINE
VIOLET JOHANSEN
25