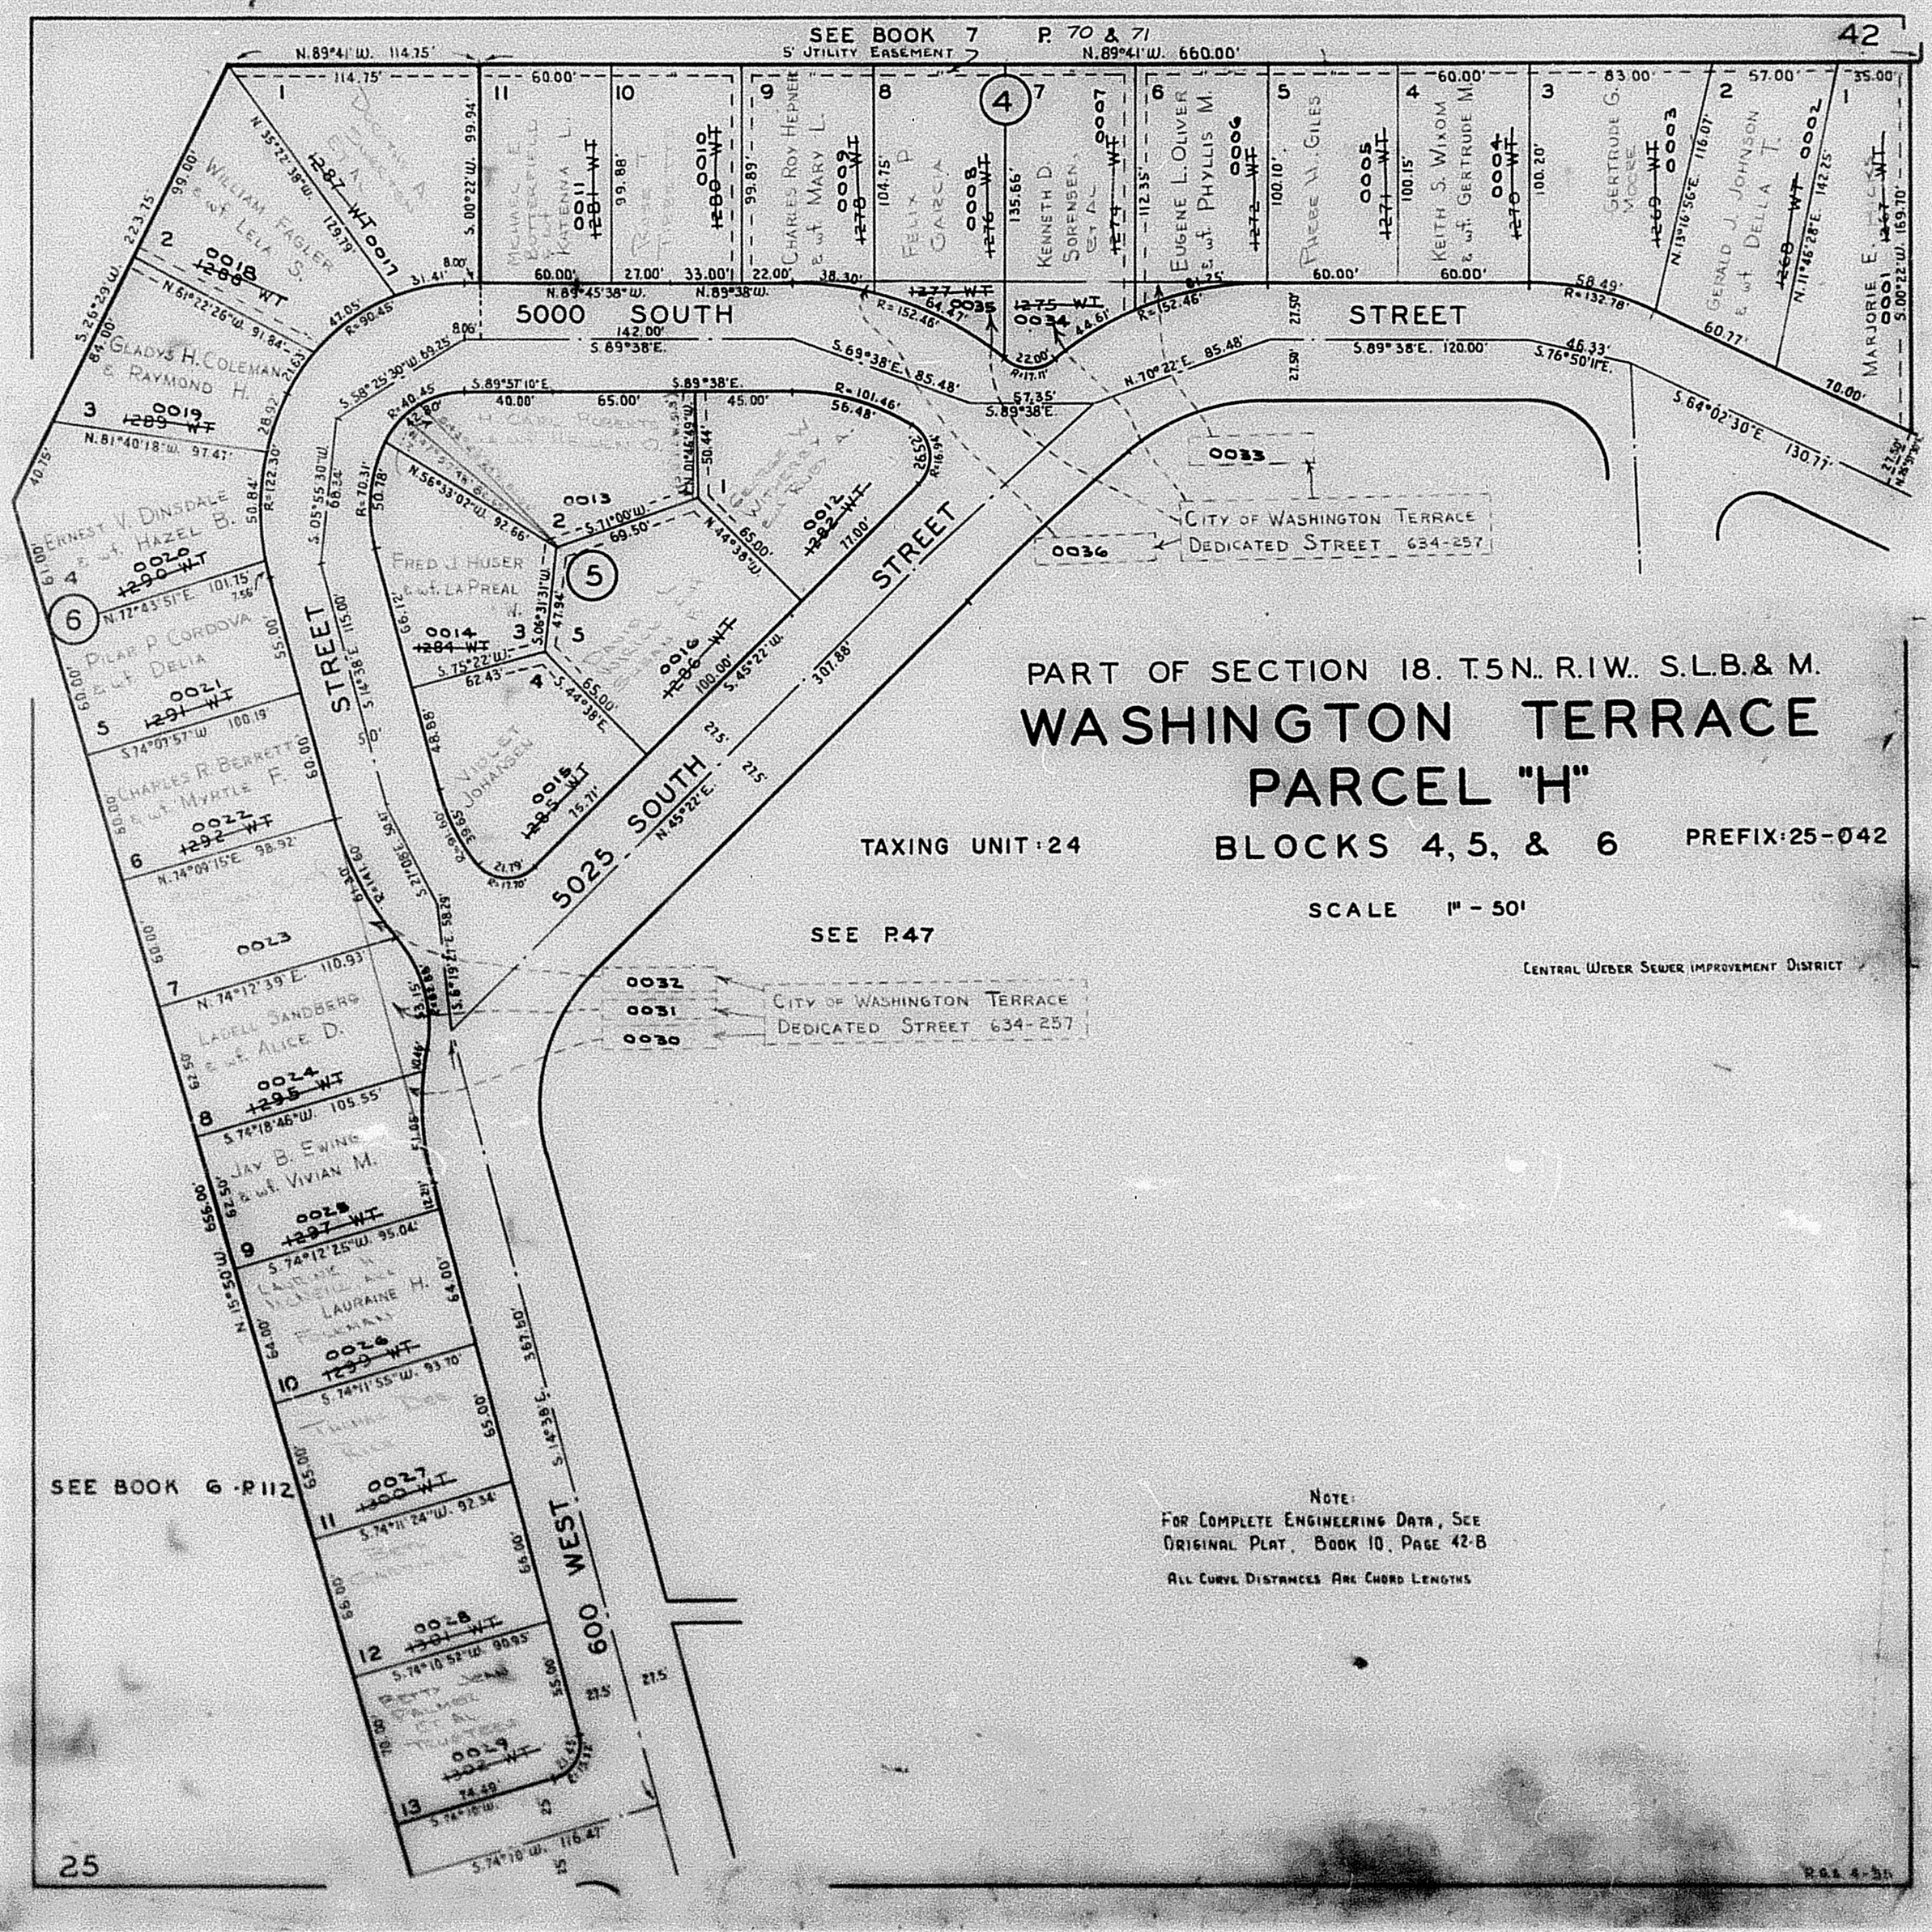
SEE BOOK 7 P. 70 & 71
42
5' UTILITY EASEMENT
N.89°41'W. 660.00'
5000 SOUTH STREET
5025 SOUTH
600 WEST
STREET
CITY OF WASHINGTON TERRACE
DEDICATED STREET 634-257
PART OF SECTION 18. T.5N.. R.1W.. S.L.B.& M.
WASHINGTON TERRACE
PARCEL "H"
BLOCKS 4, 5, & 6
TAXING UNIT: 24
PREFIX: 25-042
SCALE 1" - 50'
SEE P.47
CENTRAL WEBER SEWER IMPROVEMENT DISTRICT
SEE BOOK 6 - P.112
NOTE:
FOR COMPLETE ENGINEERING DATA, SEE
ORIGINAL PLAT, BOOK 10, PAGE 42-B
ALL CURVE DISTANCES ARE CHORD LENGTHS
25