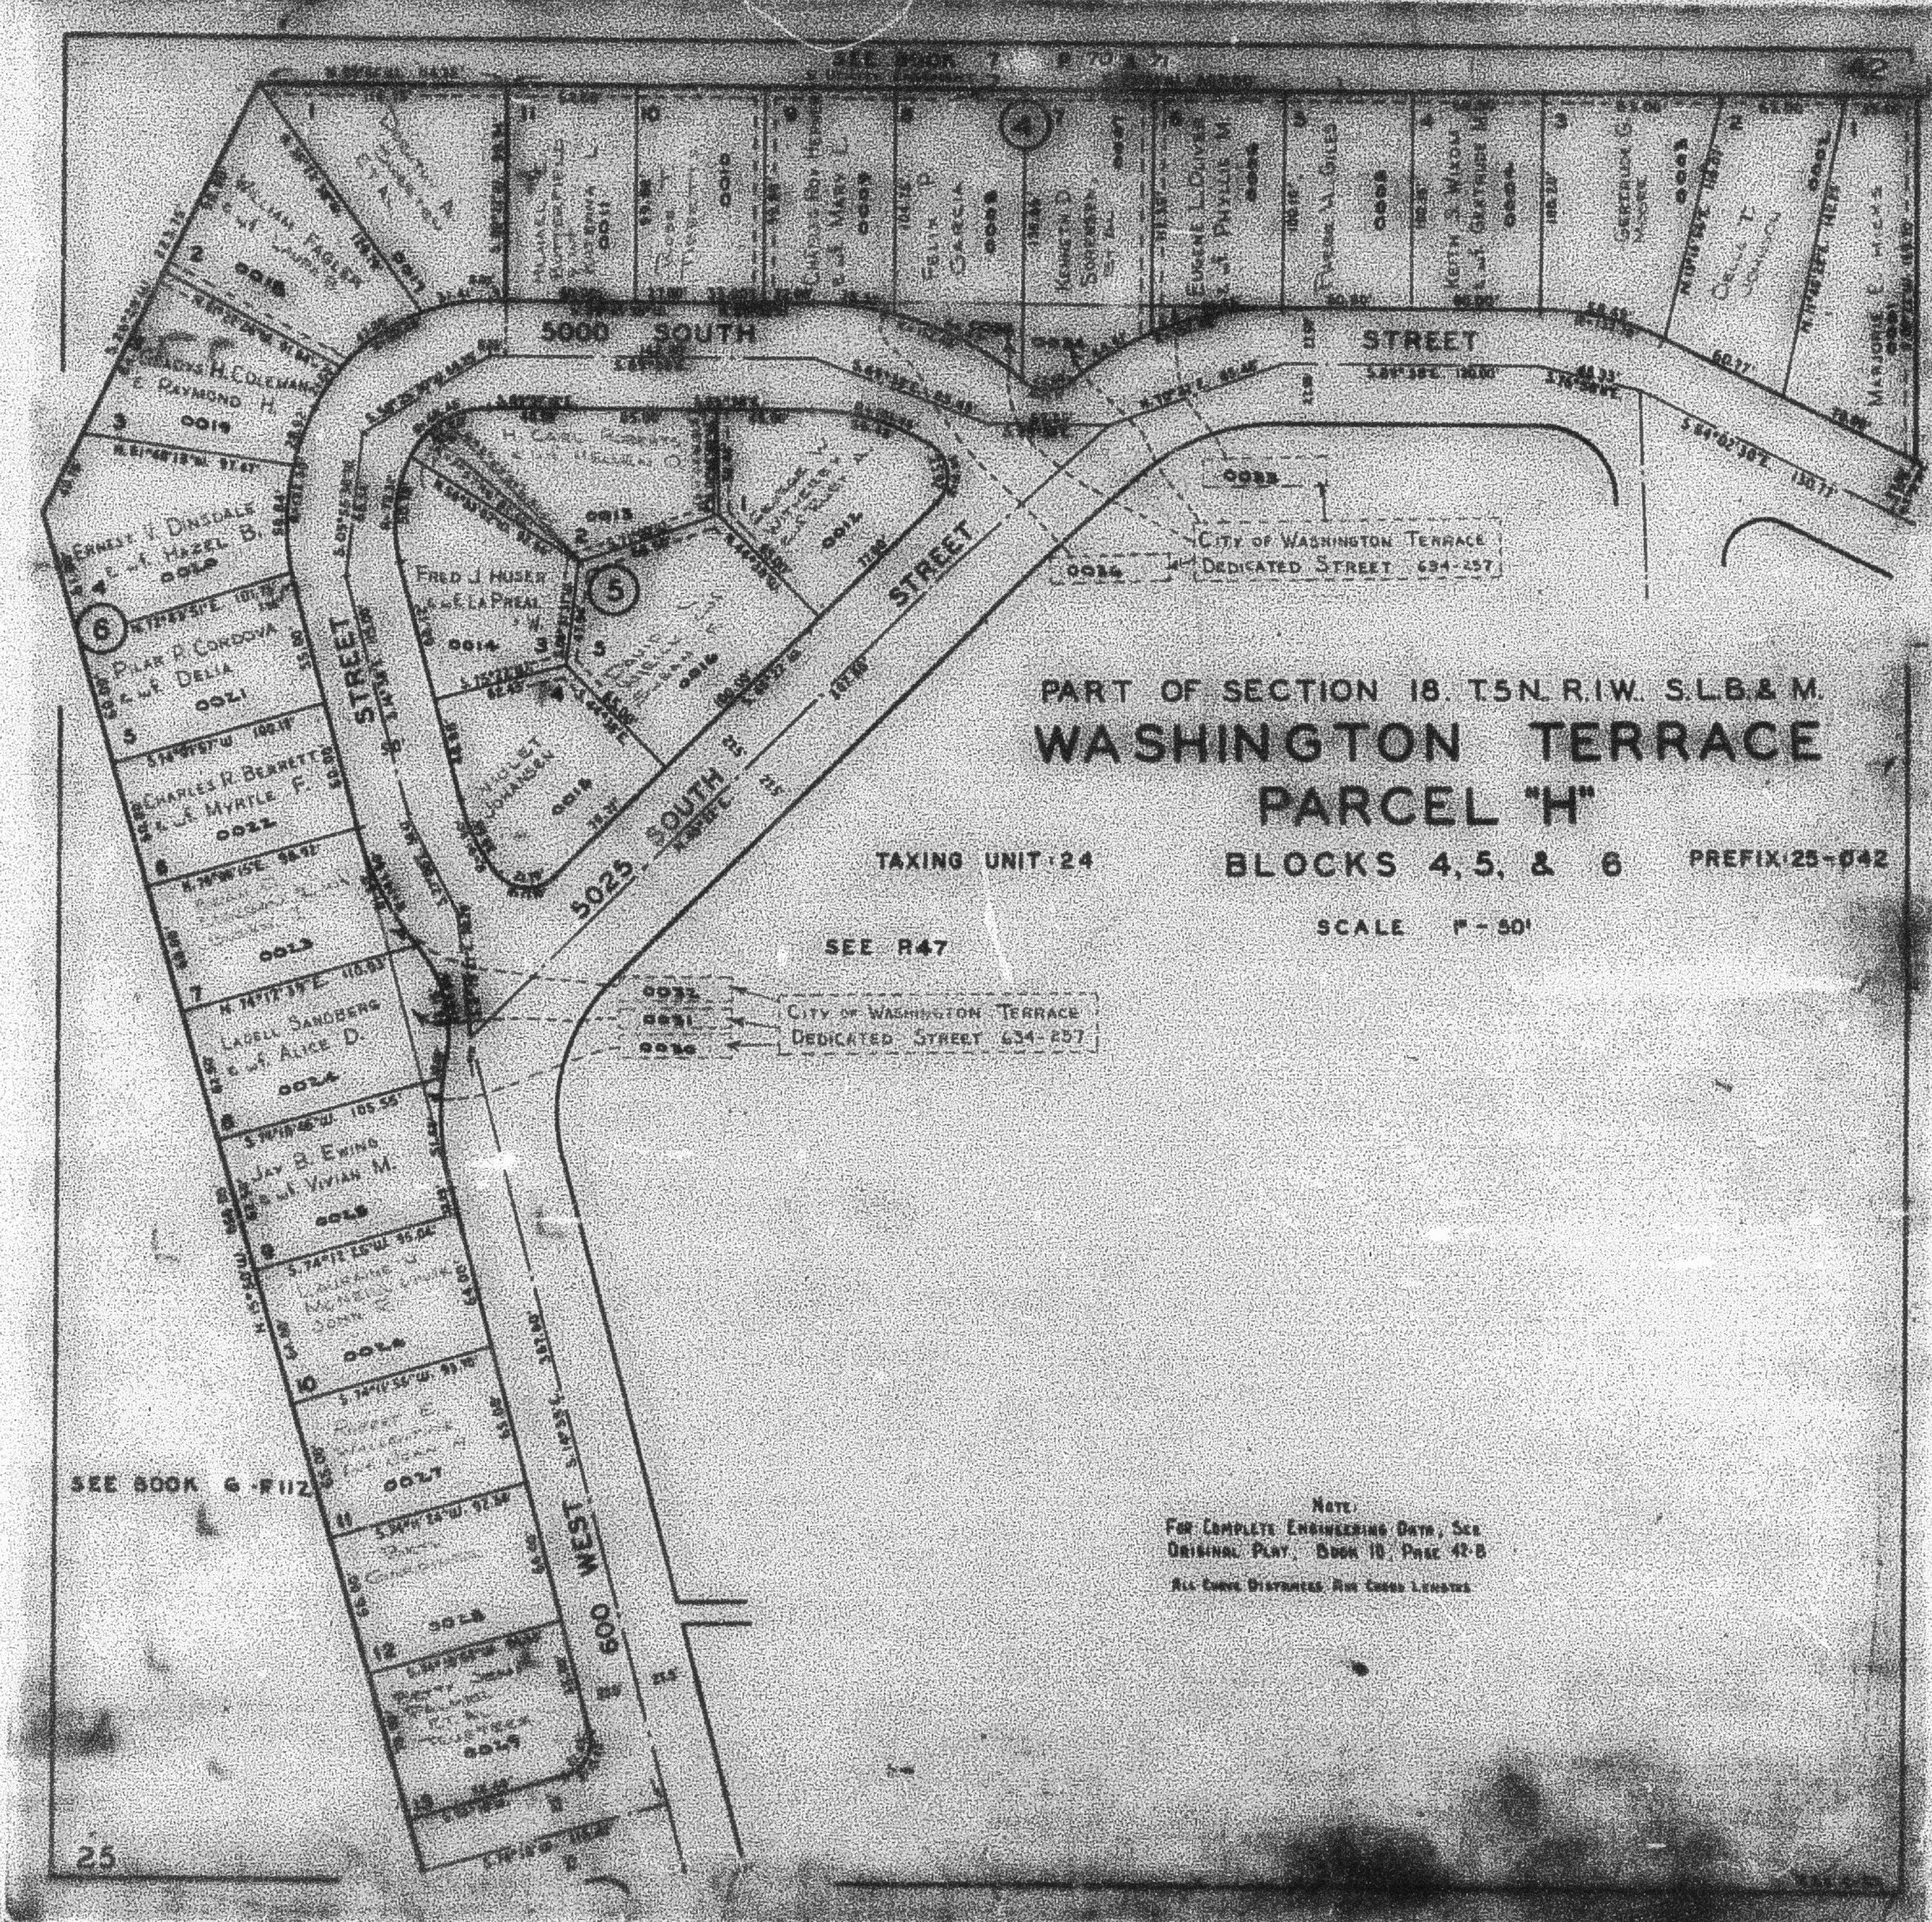

SEE BOOK 7 P 70 & 71
42
PART OF SECTION 18. T.5N. R.1W. S.L.B.& M.
WASHINGTON TERRACE
PARCEL "H"
TAXING UNIT: 24
BLOCKS 4, 5, & 6
PREFIX: 25-042
SCALE 1" - 50'
SEE R47
SEE BOOK 6 -P112
25
5000 SOUTH STREET
5025 SOUTH STREET
600 WEST
STREET
City of Washington Terrace
Dedicated Street 634-257
City of Washington Terrace
Dedicated Street 634-257
Note:
For Complete Engineering Data, See
Original Plat, Book 10, Page 42-B
All Curve Distances Are Chord Lengths
William Fagler
Gladys H. Coleman
& Raymond H.
Ernest V. Dinsdale
& wf. Hazel B.
Pilar P. Cordova
& wf. Delia
Charles R. Bennett
& wf. Myrtle F.
Ladell Sandberg
& wf. Alice D.
Jay B. Ewing
& wf. Vivian M.
H. Carl Roberts
Fred J. Huser
& wf. E. LaPreal
Felix P. Garcia
Kenneth D. Sorensen
Eugene L. Oliver
& wf. Phyllis M.
Pierre M. Giles
Keith S. Wixom
& wf. Gertrude M.
Gertrude G. Moore
Marjorie E. Hicks