PART OF SECTION 17, T.5N., R.1W., S.L.B. & M.

WASHINGTON TERRACE PARCEL "H"

BLOCK 10

LOTS 1–10, 21–25, BLOCK 11

IN WASHINGTON TERRACE CITY

TAXING UNIT: 24

SCALE 1" = 50'

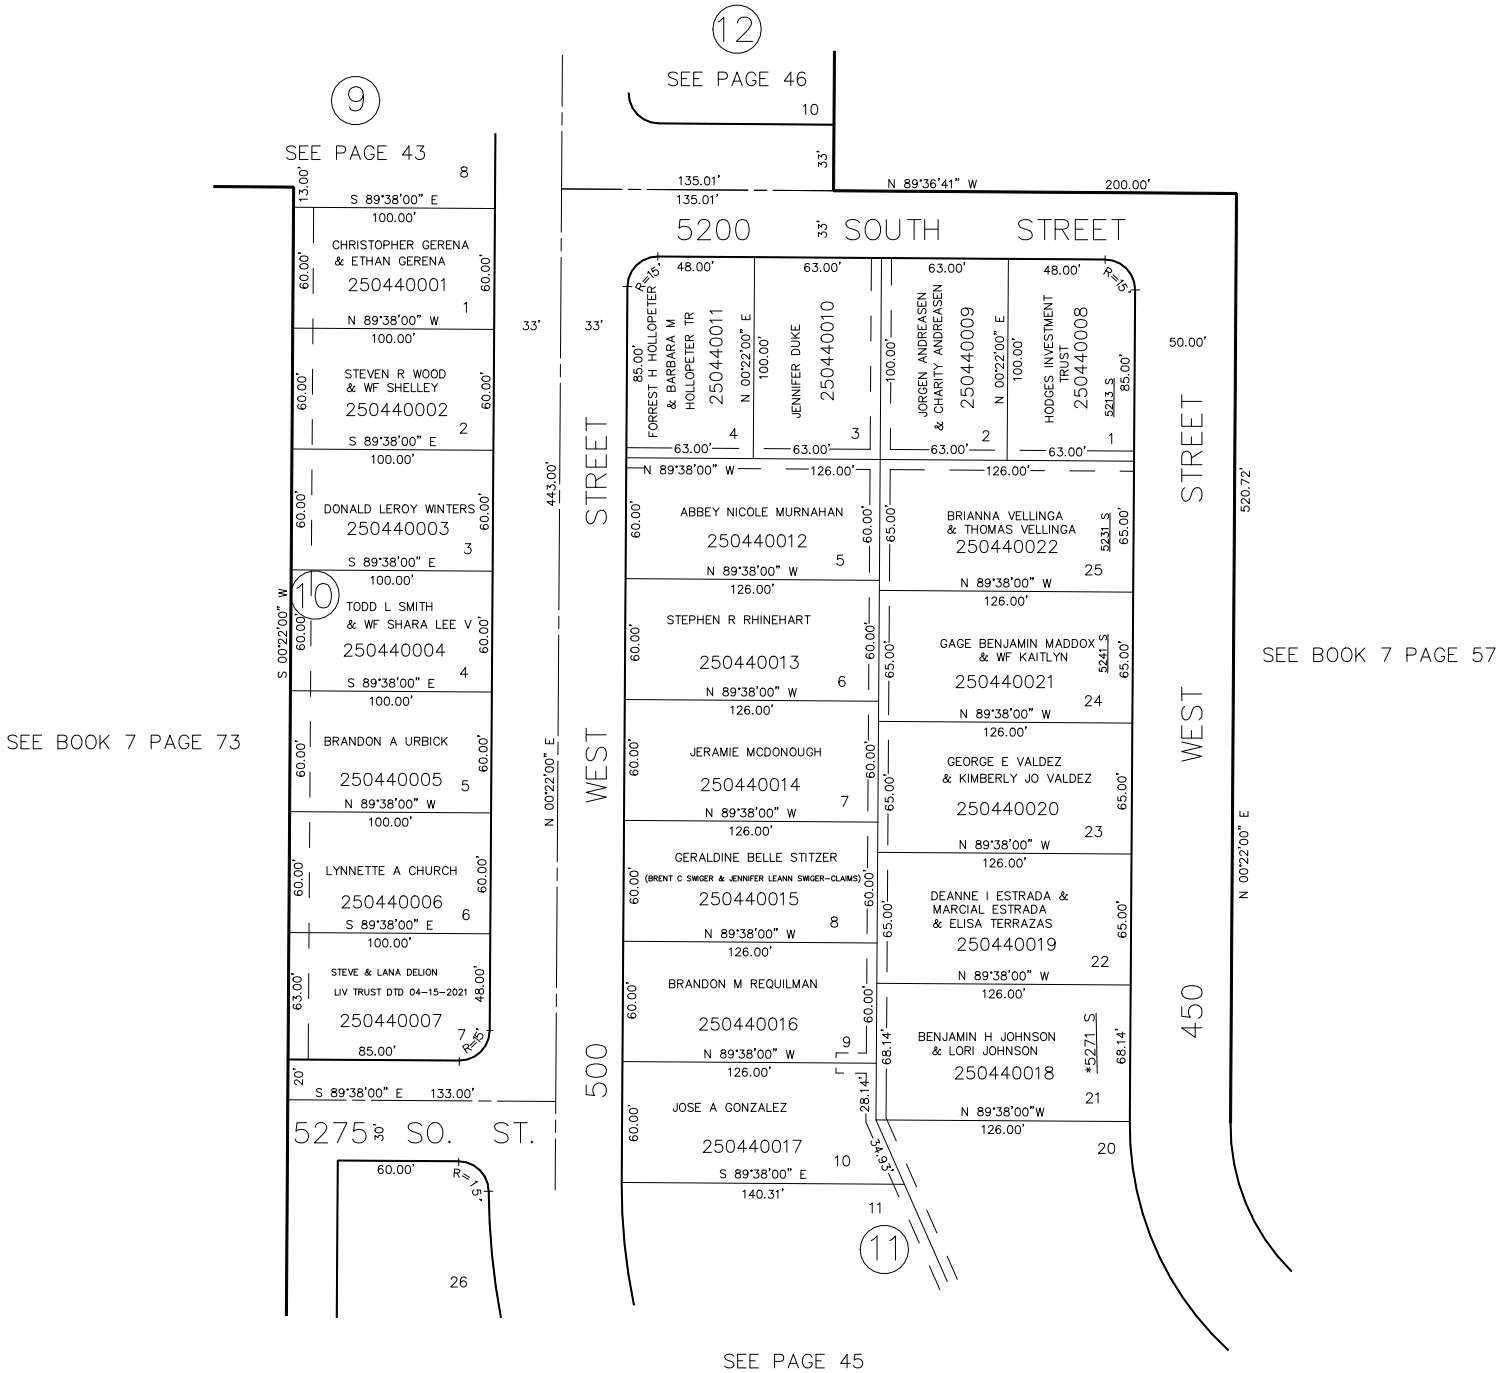

5' UTILITY & DRAINAGE EASEMENTS EACH SIDE OF PROPERTY LINES AS INDICATED BY DASHED LINES EXCEPT AS OTHERWISE SHOWN.

FOR COMPLETE ENG DATA SEE ORIGINAL DEDICATION PLAT IN BOOK 10, PAGE 42-D OF RECORDS.

*ADDRESS AFFIDAVIT E#2979969

FOR TAX PURPOSES ONLY

L.D.F. 7-90