

PART OF SECTIONS 12, 18, T. 5 N., R. 1 W., S. 1 B. 3 M. **WASHINGTON TERRACE** **PARCEL "H"**

TAXING UNIT - 24

BLOCKS 14, 15, 16

PREFIX 25-049


SCALE 1" = 50'

NOTE:
 THIS DRAWING OF BLOCK 14, IS BASED ON THE ORIGINAL
 DIVISION OF LOTS 1, 2, 3, 10 AND 11, AND PRIMARY LINE
 ENDORSED THEREON. FEATURES OF LOTS 2 TO 7
 ALONG 550 WEST ST. ARE QUESTIONABLE. SEE THE
 ORIGINAL PLAT, BOOK 10, PAGE 42-E FOR DETAILS
 OMITTED HERE.

ALL PERSONS USING THIS PLAT ARE ADVISED
 OF SERIOUS DISCREPANCIES IN BOTH SIDES.

-E.A.S.

NOTE: CURVE DISTANCES ARE CHORD LENGTHS.

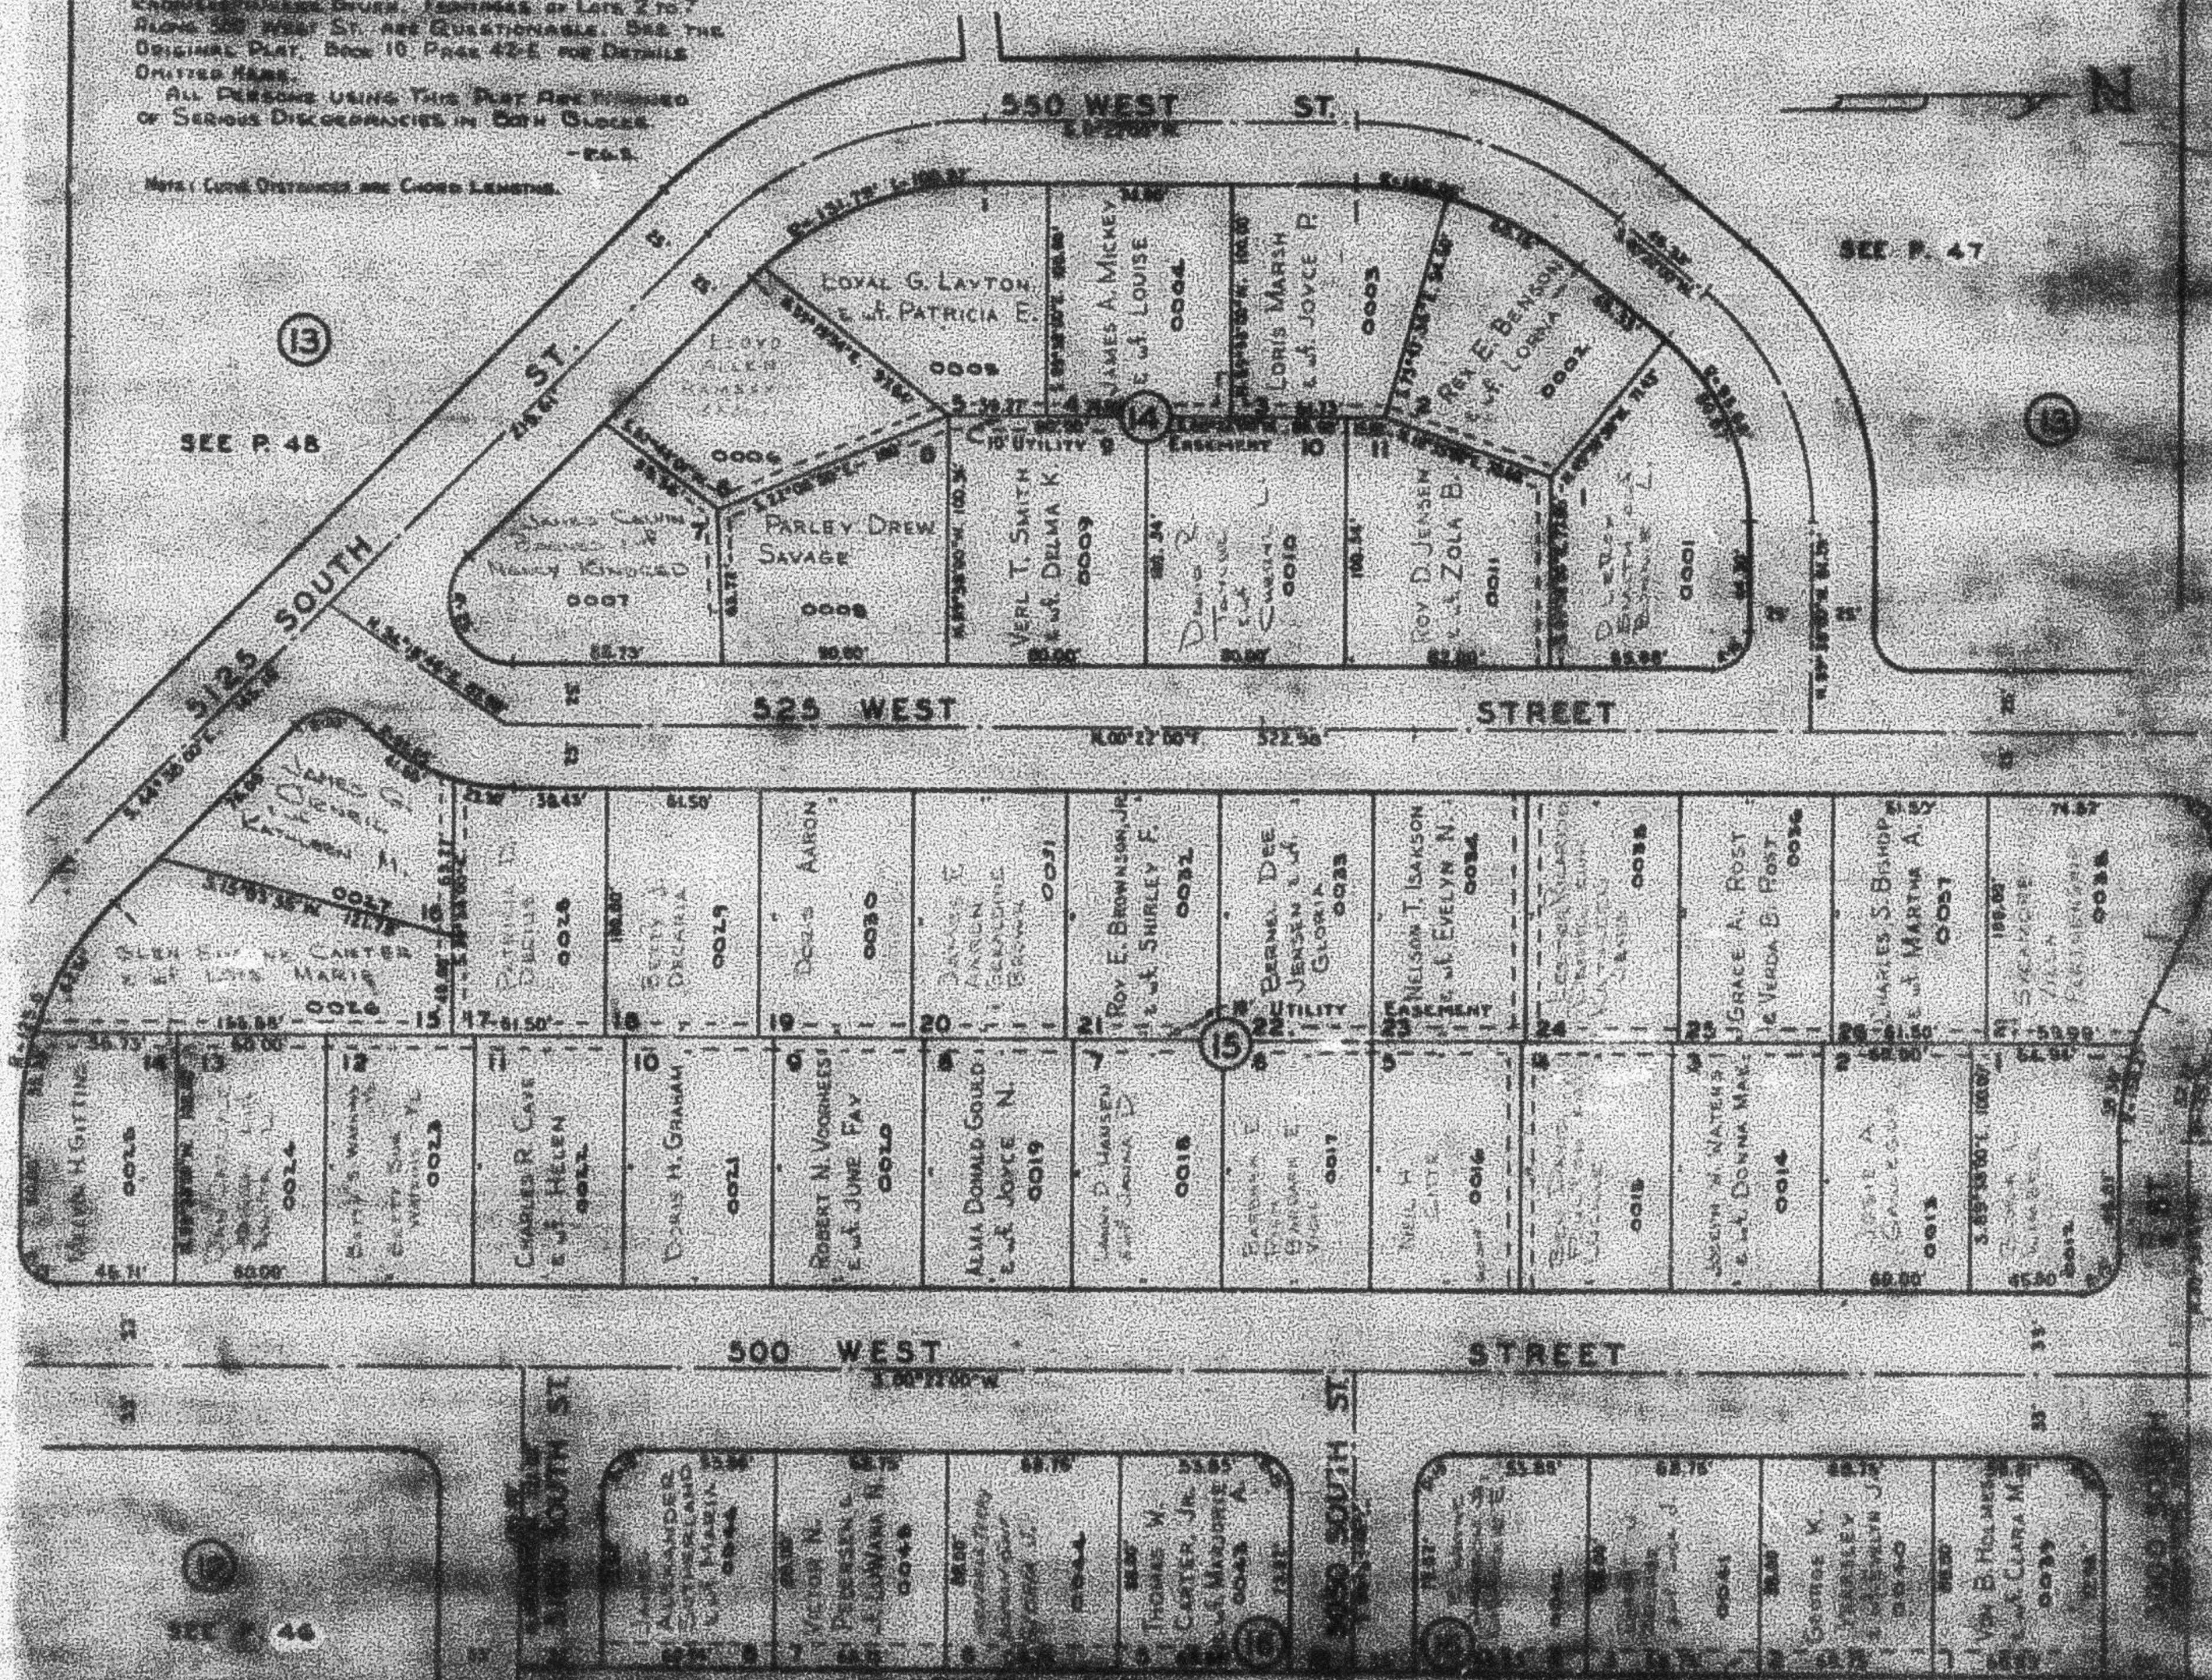

SEE P. 48

SEE P. 47

SEE P. 46