BLOCK 7 FIVE ACRE PLAT A

TAXING UNIT : 25

27-2

PREFIX : 03-027

LOTS 16 & 30
THE THOMAS L. WILLIAMS ESTATE SUB.
BLOCK 1, LOTS 4 - 10
BLOCK 2, LOTS 7 - 22
IN OGDEN CITY
SCALE 1" = 50'

PARCEL No.s
0005
0007 To 0010
0023 To 0038
0044 To 0048
0050 , 0051

SEE PAGE 27-1

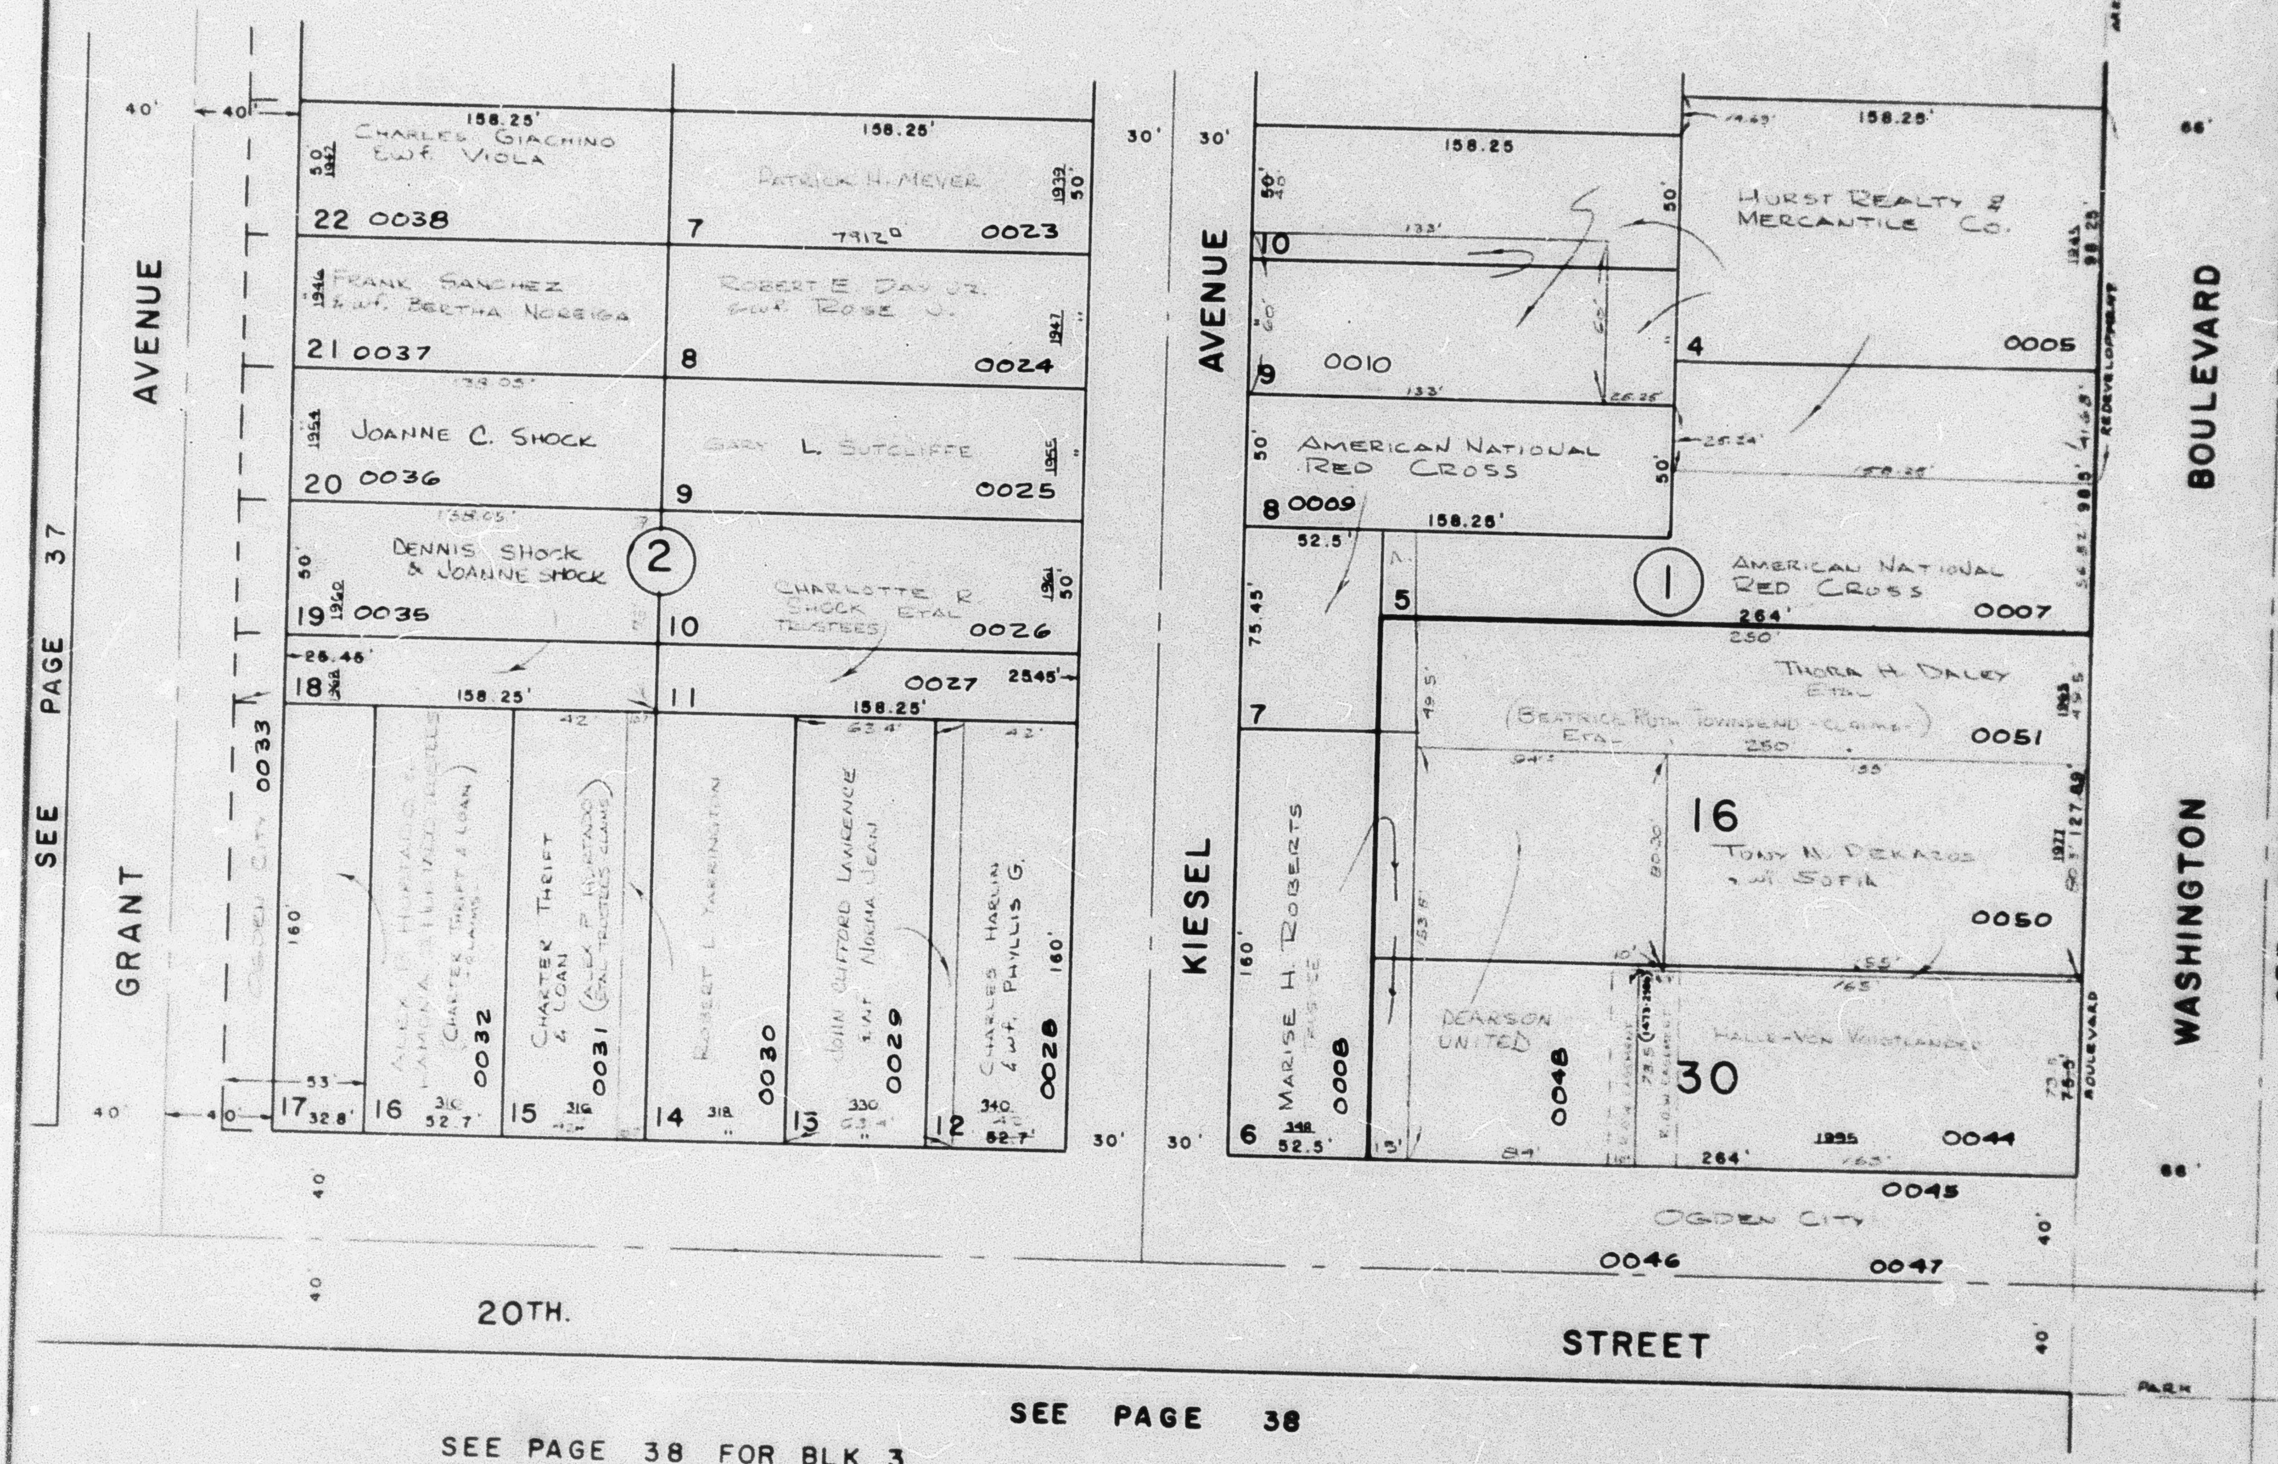

SEE PAGE 38 FOR BLK. 3
OF THOMAS L. WILLIAMS
ESTATE SUBDIVISION

NOTE: ALL MEASUREMENTS ARE FROM
OGDEN CITY ENG. DEPT. PLATS

W.F.J. 4-70