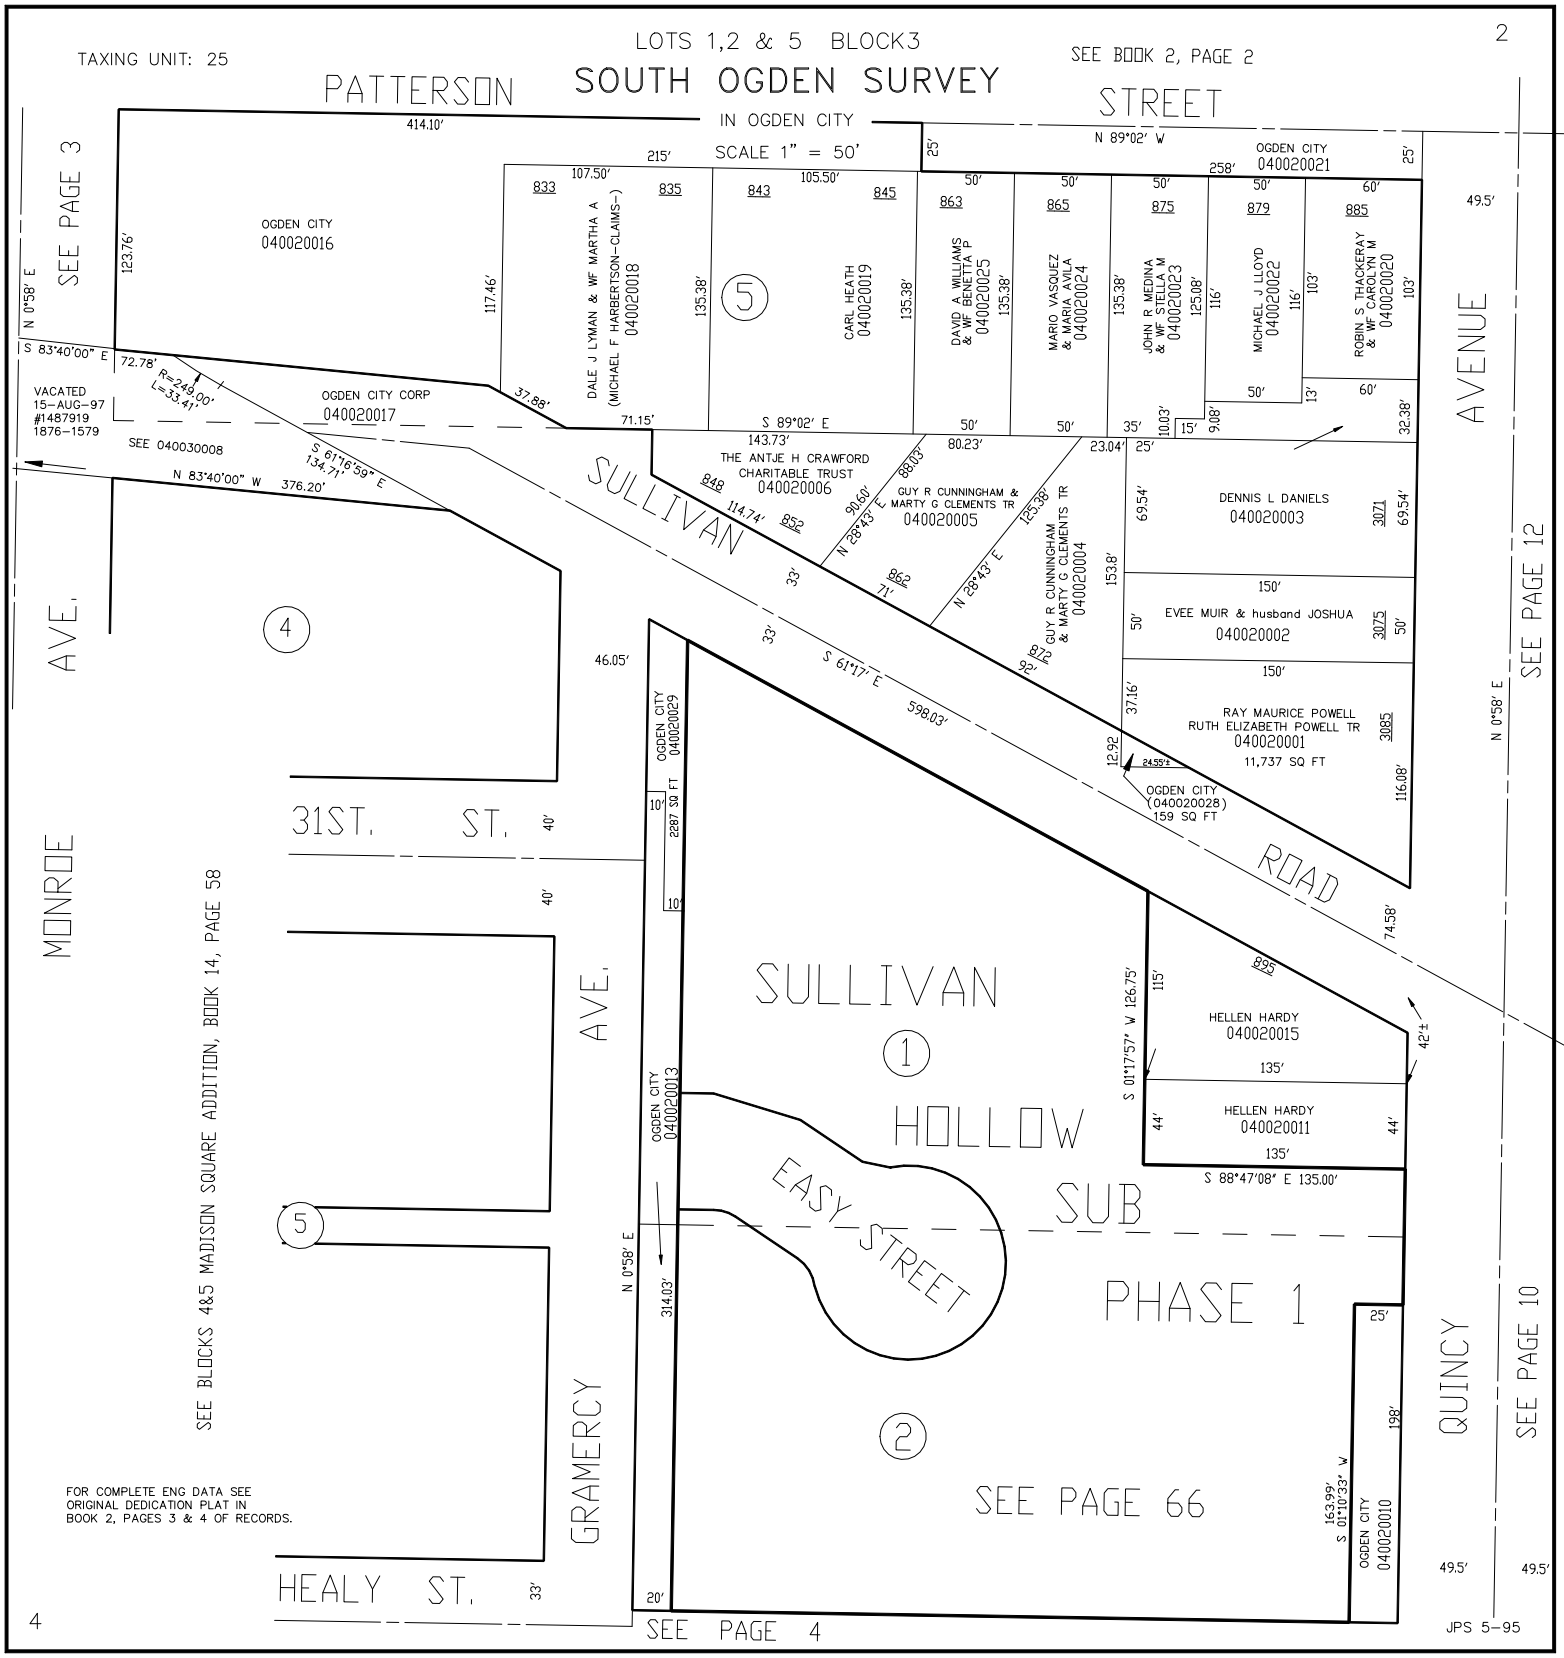
TAXING UNIT: 25
LOTS 1,2 & 5 BLOCK3
SOUTH OGDEN SURVEY
IN OGDEN CITY
SCALE 1" = 50'
SEE BOOK 2, PAGE 2
2
PATTERSON STREET
SEE PAGE 3
OGDEN CITY 040020016
OGDEN CITY CORP 040020017
VACATED 15-AUG-97 #1487919 1876-1579
SEE 040030008
DALE J LYMAN & WF MARTHA A (MICHAEL F HARBERTSON-CLAIMS-) 040020018
CARL HEATH 040020019
DAVID A WILLIAMS & WF BENETTA P 040020025
MARIO VASQUEZ & MARIA AVILA 040020024
JOHN R MEDINA & WF STELLA M 040020023
MICHAEL J LLOYD 040020022
ROBIN S THACKERAY & WF CAROLYN M 040020020
OGDEN CITY 040020021
THE ANTJE H CRAWFORD CHARITABLE TRUST 040020006
GUY R CUNNINGHAM & MARTY G CLEMENTS TR 040020005
GUY R CUNNINGHAM & MARTY G CLEMENTS TR 040020004
DENNIS L DANIELS 040020003
EVEE MUIR & husband JOSHUA 040020002
RAY MAURICE POWELL RUTH ELIZABETH POWELL TR 040020001
11,737 SQ FT
OGDEN CITY (040020028) 159 SQ FT
OGDEN CITY 040020029
2287 SQ FT
OGDEN CITY 040020013
HELLEN HARDY 040020015
HELLEN HARDY 040020011
OGDEN CITY 040020010
SULLIVAN ROAD
31ST. ST.
MONROE AVE.
GRAMERCY AVE.
HEALY ST.
QUINCY AVENUE
SULLIVAN HOLLOW SUB PHASE 1
EASY STREET
SEE BLOCKS 4&5 MADISON SQUARE ADDITION, BOOK 14, PAGE 58
SEE PAGE 12
SEE PAGE 10
SEE PAGE 66
SEE PAGE 4
FOR COMPLETE ENG DATA SEE ORIGINAL DEDICATION PLAT IN BOOK 2, PAGES 3 & 4 OF RECORDS.
4
JPS 5-95