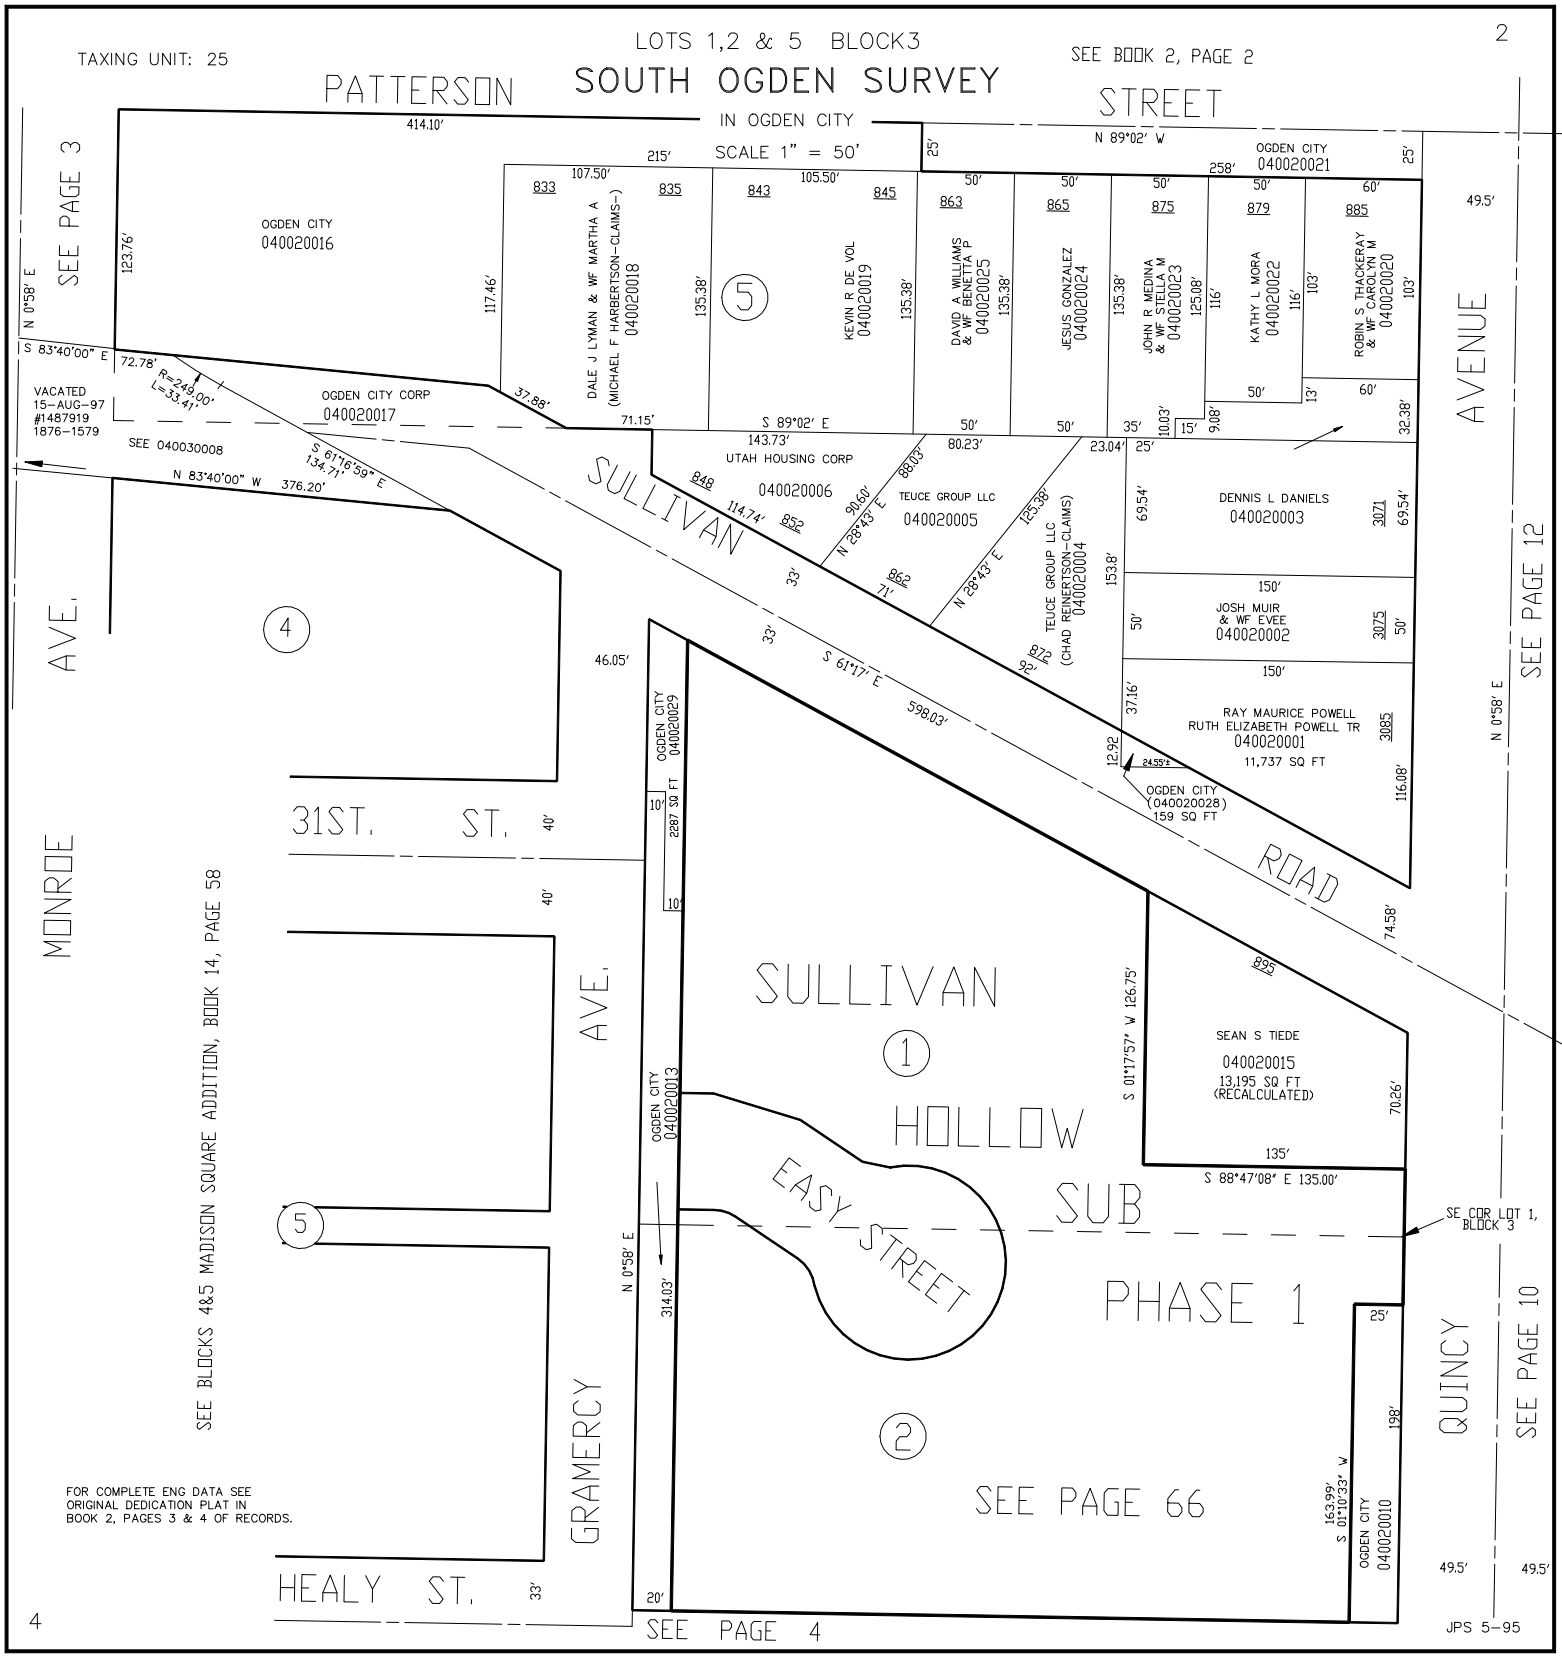
TAXING UNIT: 25
LOTS 1,2 & 5 BLOCK3
SOUTH OGDEN SURVEY
IN OGDEN CITY
SCALE 1" = 50'
SEE BOOK 2, PAGE 2
2
PATTERSON STREET
SEE PAGE 3
OGDEN CITY 040020016
OGDEN CITY CORP 040020017
VACATED 15-AUG-97 #1487919 1876-1579
SEE 040030008
DALE J LYMAN & WF MARTHA A (MICHAEL F HARBERTSON-CLAIMS-) 040020018
KEVIN R DE VOL 040020019
DAVID A WILLIAMS & WF BENETTA P 040020025
JESUS GONZALEZ 040020024
JOHN R MEDINA & WF STELLA M 040020023
KATHY L MORA 040020022
ROBIN S THACKERAY & WF CAROLYN M 040020020
OGDEN CITY 040020021
UTAH HOUSING CORP 040020006
TEUCE GROUP LLC 040020005
TEUCE GROUP LLC (CHAD REINERTSON-CLAIMS) 040020004
DENNIS L DANIELS 040020003
JOSH MUIR & WF EVEE 040020002
RAY MAURICE POWELL RUTH ELIZABETH POWELL TR 040020001
11,737 SQ FT
OGDEN CITY (040020028) 159 SQ FT
SEAN S TIEDE 040020015
13,195 SQ FT (RECALCULATED)
OGDEN CITY 040020029
2287 SQ FT
OGDEN CITY 040020013
OGDEN CITY 040020010
SULLIVAN ROAD
SULLIVAN HOLLOW SUB PHASE 1
EASY STREET
SEE PAGE 66
SEE PAGE 4
SEE PAGE 12
SEE PAGE 10
AVENUE
QUINCY
MONROE AVE.
GRAMERCY AVE.
31ST. ST.
HEALY ST.
SEE BLOCKS 4&5 MADISON SQUARE ADDITION, BOOK 14, PAGE 58
SE COR LOT 1, BLOCK 3
FOR COMPLETE ENG DATA SEE ORIGINAL DEDICATION PLAT IN BOOK 2, PAGES 3 & 4 OF RECORDS.
4
JPS 5-95