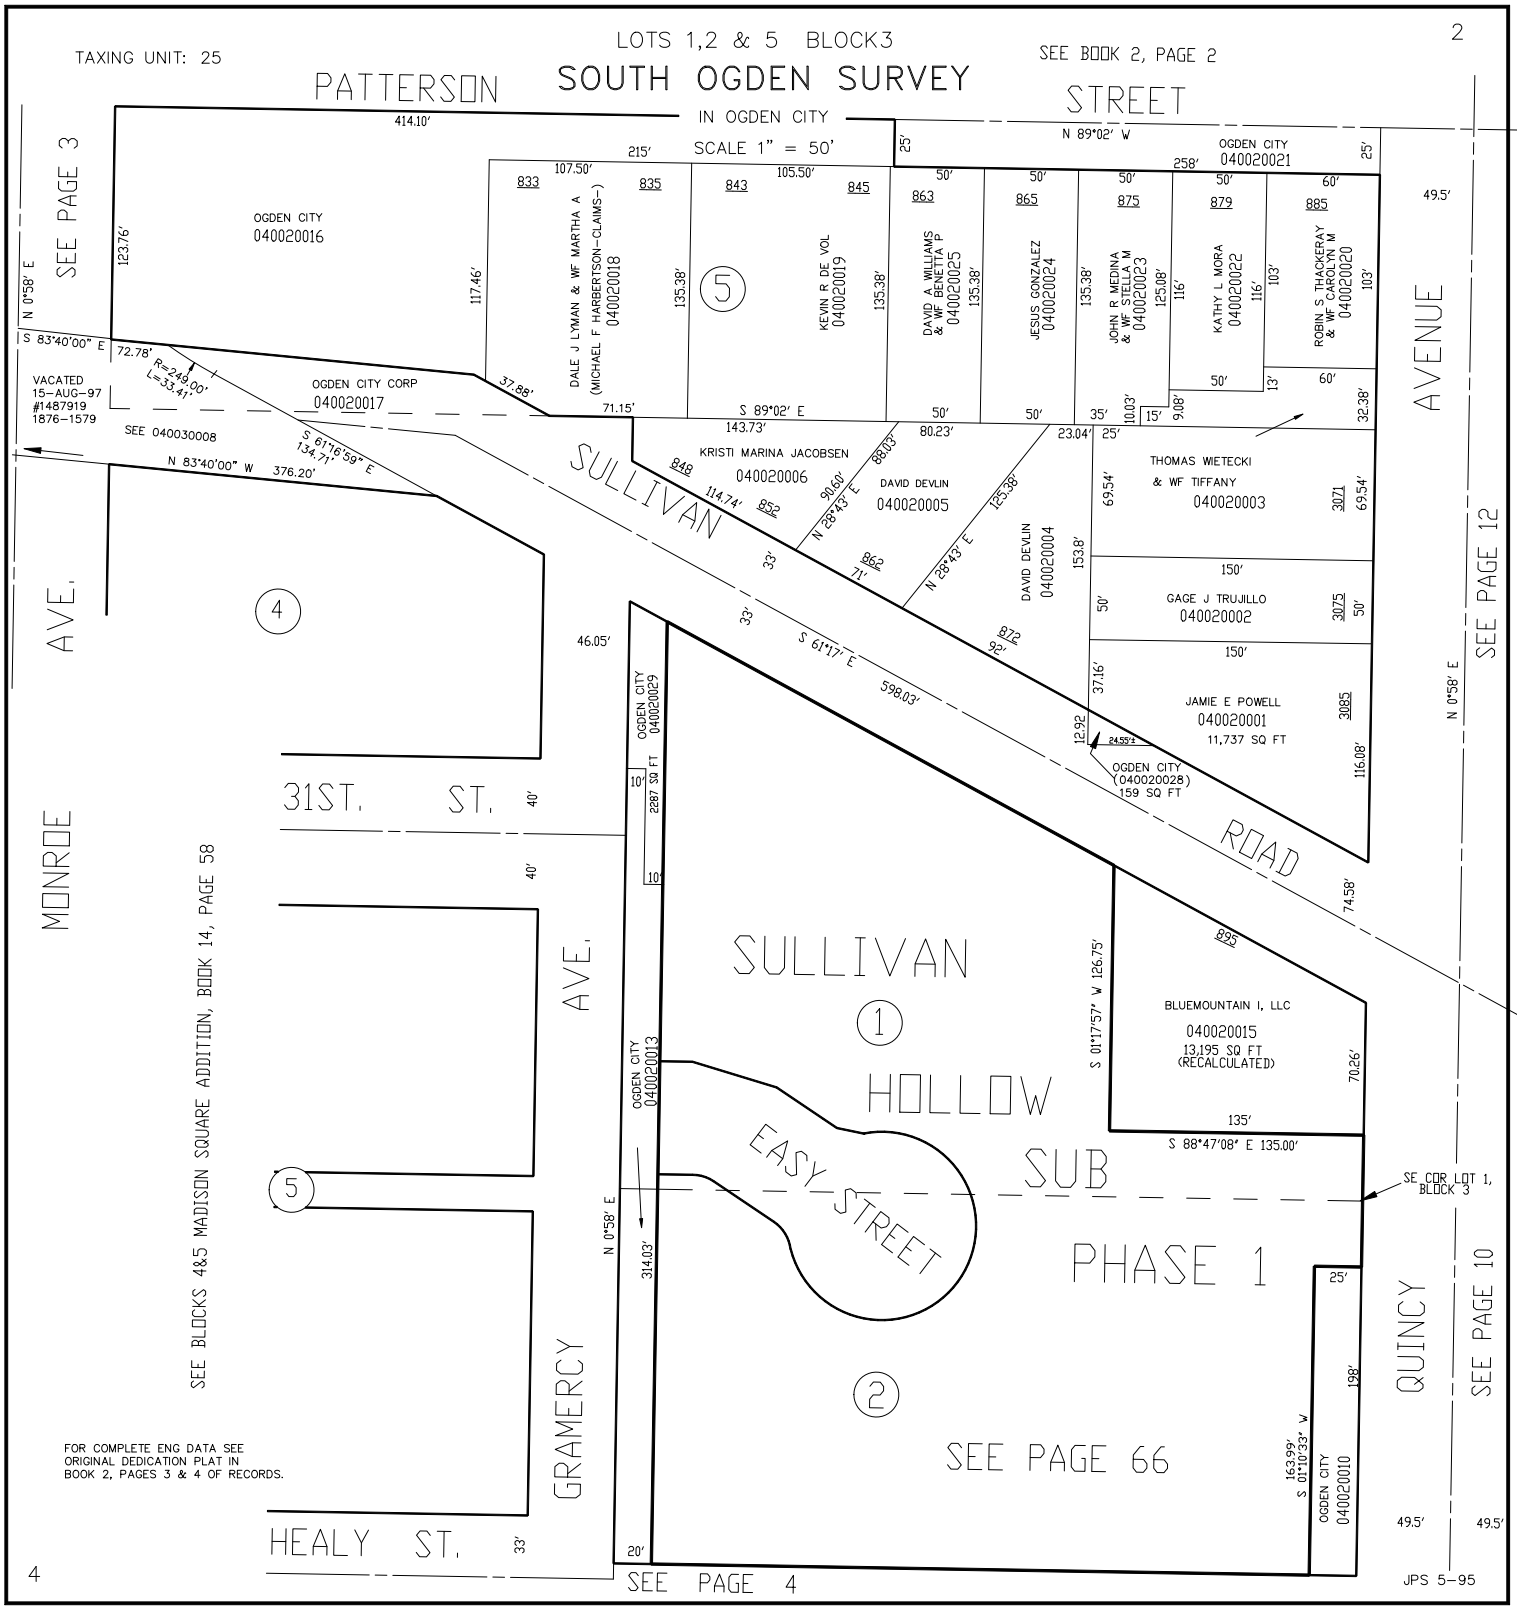
TAXING UNIT: 25
LOTS 1,2 & 5 BLOCK3
SOUTH OGDEN SURVEY
IN OGDEN CITY
SCALE 1" = 50'
SEE BOOK 2, PAGE 2
2
PATTERSON STREET
SULLIVAN ROAD
MONROE AVE.
GRAMERCY AVE.
QUINCY AVENUE
31ST. ST.
HEALY ST.
SEE PAGE 3
SEE PAGE 12
SEE PAGE 10
SEE PAGE 66
SEE PAGE 4
SEE BLOCKS 4&5 MADISON SQUARE ADDITION, BOOK 14, PAGE 58
OGDEN CITY 040020016
OGDEN CITY CORP 040020017
VACATED 15-AUG-97 #1487919 1876-1579
SEE 040030008
DALE J LYMAN & WF MARTHA A (MICHAEL F HARBERTSON-CLAIMS-) 040020018
KEVIN R DE VOL 040020019
DAVID A WILLIAMS & WF BENETTA P 040020025
JESUS GONZALEZ 040020024
JOHN R MEDINA & WF STELLA M 040020023
KATHY L MORA 040020022
ROBIN S THACKERAY & WF CAROLYN M 040020020
OGDEN CITY 040020021
KRISTI MARINA JACOBSEN 040020006
DAVID DEVLIN 040020005
DAVID DEVLIN 040020004
THOMAS WIETECKI & WF TIFFANY 040020003
GAGE J TRUJILLO 040020002
JAMIE E POWELL 040020001
11,737 SQ FT
OGDEN CITY (040020028) 159 SQ FT
OGDEN CITY 040020029
2287 SQ FT
OGDEN CITY 040020013
BLUEMOUNTAIN I, LLC 040020015
13,195 SQ FT (RECALCULATED)
SULLIVAN HOLLOW SUB PHASE 1
EASY STREET
SE COR LOT 1, BLOCK 3
OGDEN CITY 040020010
FOR COMPLETE ENG DATA SEE ORIGINAL DEDICATION PLAT IN BOOK 2, PAGES 3 & 4 OF RECORDS.
JPS 5-95
4