BLOCK 3 SOUTH OGDEN SURVEY

FLORENCE PARK ADDITION

BLOCKS 4 & 7

IN OGDEN CITY

SCALE 1" = 50'

TAXING UNIT: 25

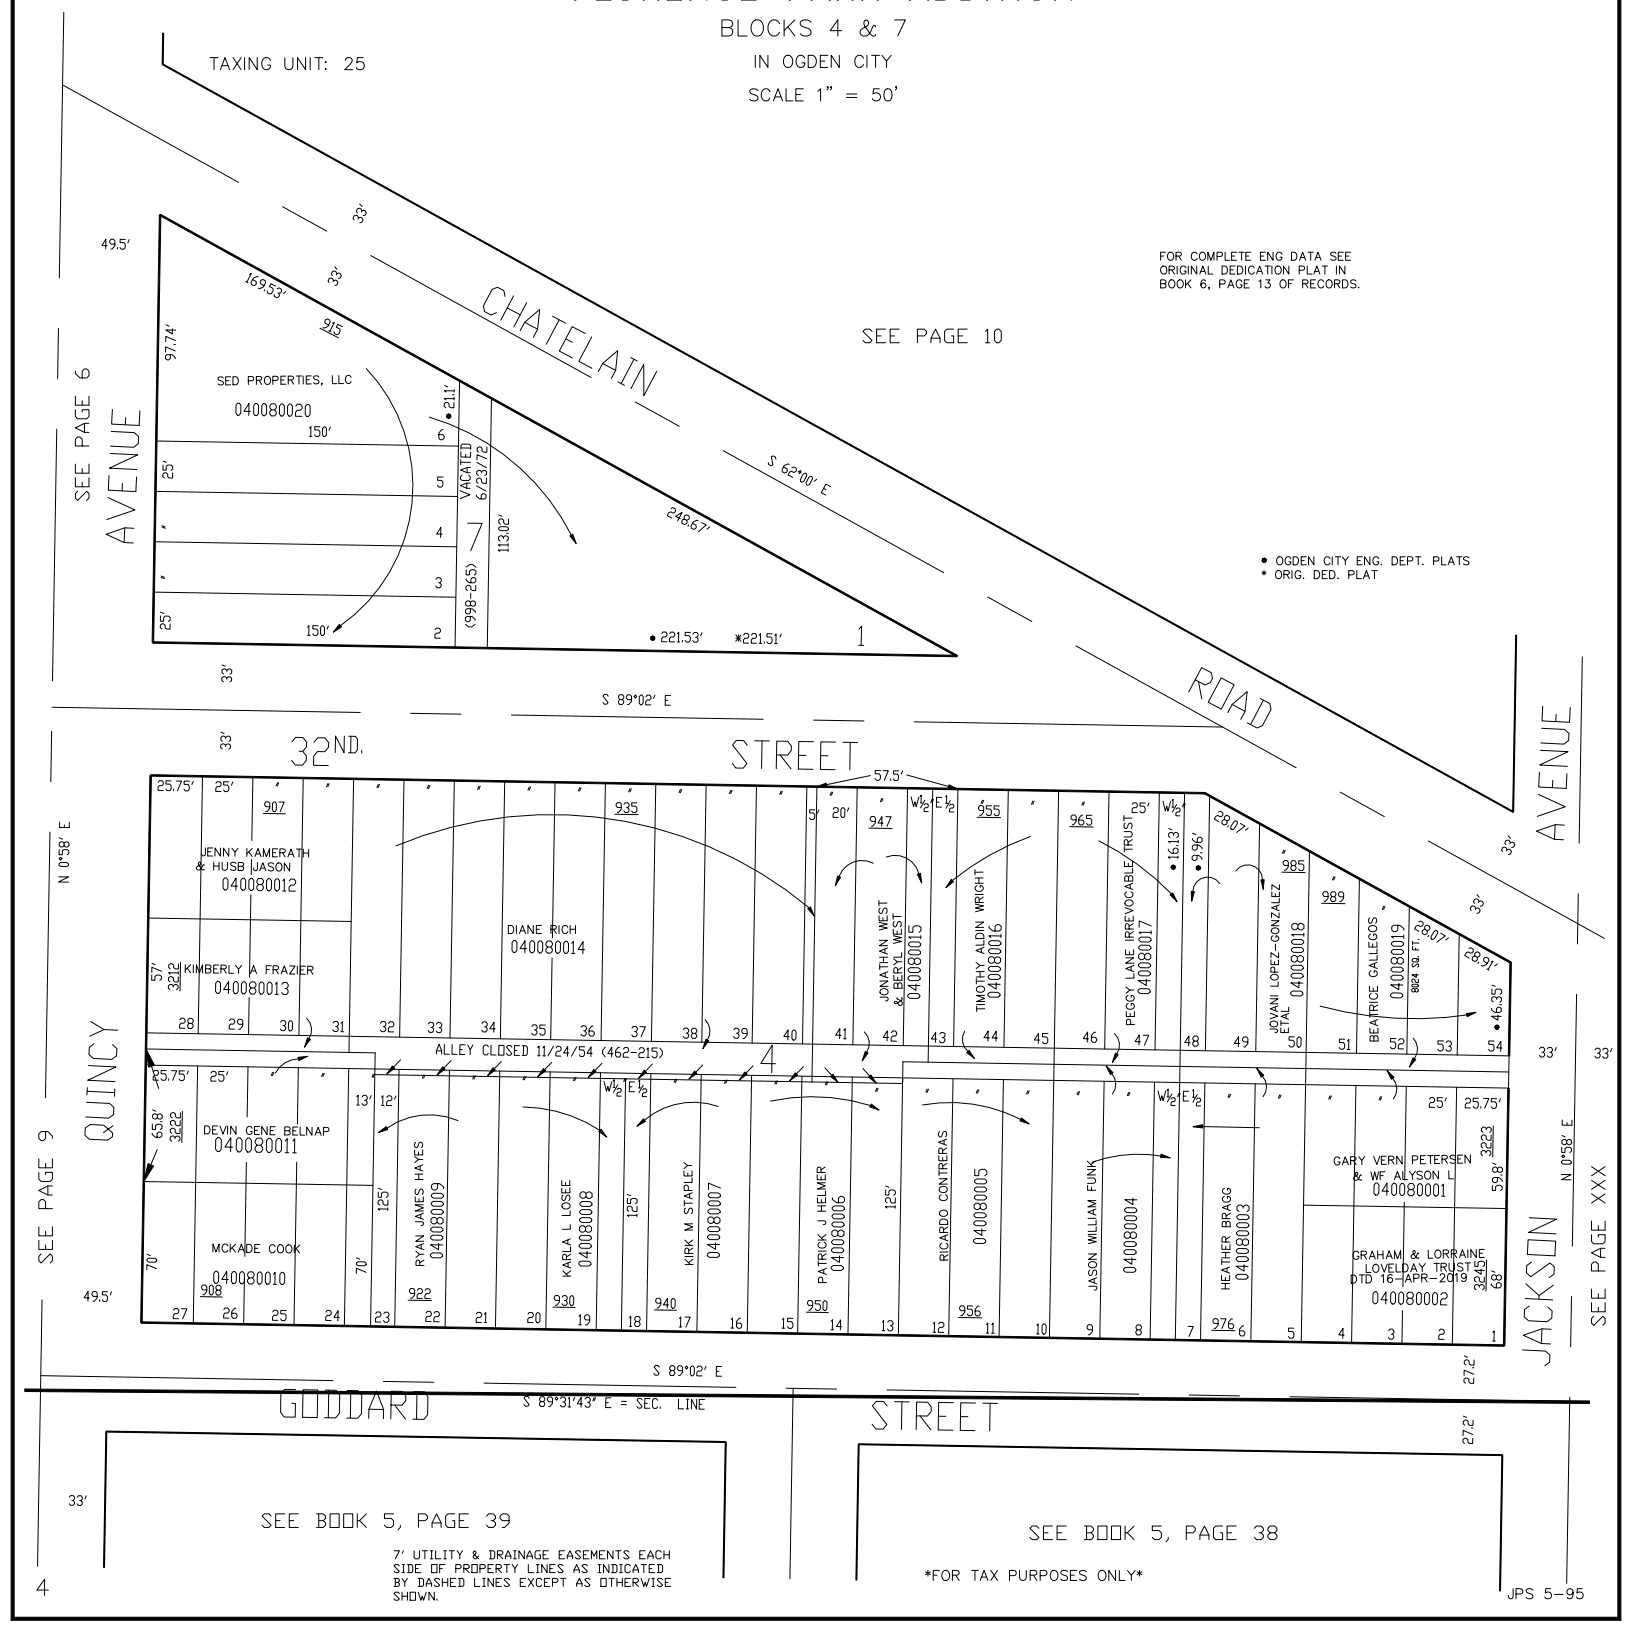

FOR COMPLETE ENG DATA SEE ORIGINAL DEDICATION PLAT IN BOOK 6, PAGE 13 OF RECORDS.

SEE PAGE 10

SEE PAGE 6

SEE PAGE 9

SEE PAGE XXX

SEE BOOK 5, PAGE 39

SEE BOOK 5, PAGE 38

• OGDEN CITY ENG. DEPT. PLATS
* ORIG. DED. PLAT

7' UTILITY & DRAINAGE EASEMENTS EACH SIDE OF PROPERTY LINES AS INDICATED BY DASHED LINES EXCEPT AS OTHERWISE SHOWN.

FOR TAX PURPOSES ONLY

JPS 5-95