PART OF LOT 3, BLOCK 4, SOUTH OGDEN SURVEY

LOVELOCK SUBDIVISION

TAXING UNIT 25 T

IN OGDEN CITY

PREFIX-04-034

SCALE 1" = 50'

SEE BOOK 1, PAGE 1

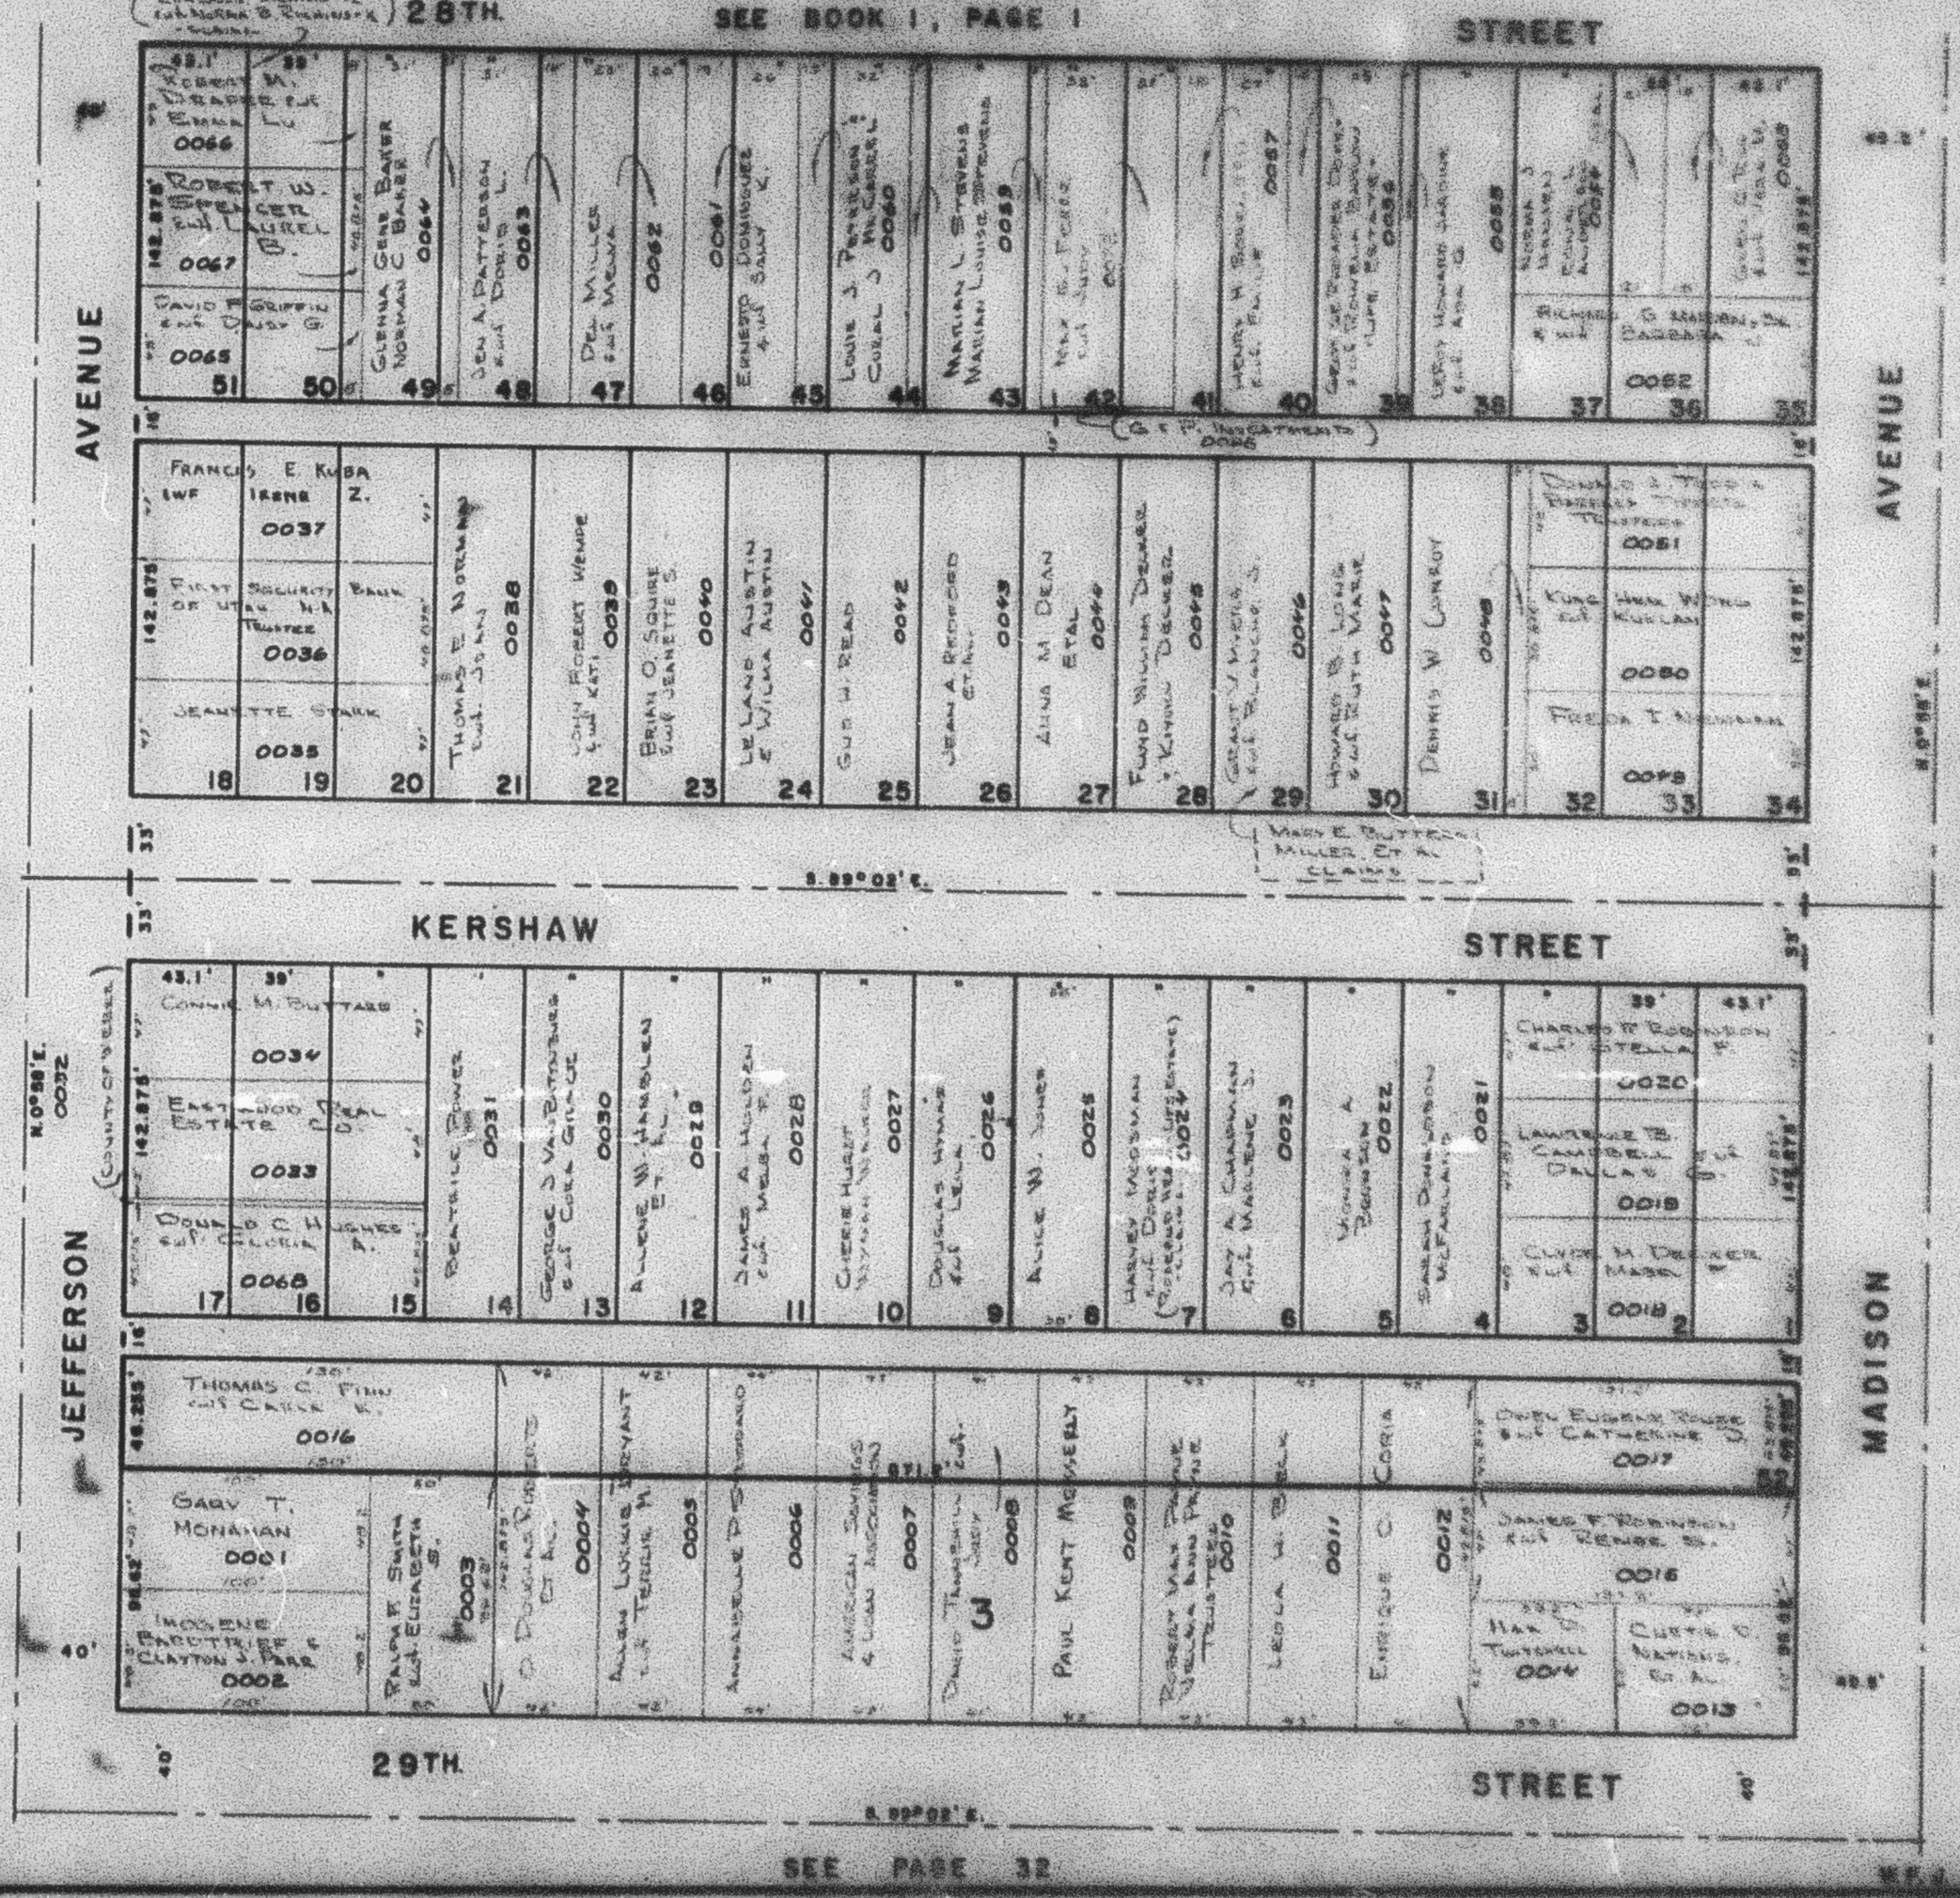
28TH STREET
KERSHAW STREET
29TH STREET
JEFFERSON AVENUE
MADISON AVENUE
S. 89°03' E.
SEE PAGE 31
SEE BOOK 2, PAGE 65
SEE PAGE 32
Robert W. Spencer
Robert M. Draper
David F. Griffin
Glenna Gene Baker
Norman Gc Baker
Francis E. Kuba
Irene Z.
First Security Bank of Utah N.A. Trustee
Jeanette Stalk
Thomas E. Norman
John Robert Wende
Brian O. Squire
Leland Austin
Gus H. Read
Jean A. Redford
Anna M. Dean
Fund Winona Deemer
Dennis W. Conroy
Connie M. Buttars
Eastwood Real Estate Co.
Douglas C. Hughes
Thomas C. Finn
Gary T. Monahan
Imogene Bartlett
Clayton J. Parr
Ralph F. Smith
Paul Kent Moseley
Robert Van Prune
Leola W. Terry
Enrique C. Coria
Charles F. Robinson
Stella F.
Lawrence B. Campbell
Clyde M. Deeter
Harvey Nosman
Jay A. Chapman
Victor A. Robinson
Salem Dunlopson
Curtis C. Nelson
Max C. Tuttrell
Mary E. Butters
Miller, et al
Claims
Richard G. Warren
Barbara C.
Ernesto D.
Louie J. Perkins
Coral J.
Marian L. Stevens
Marian Louise
Dell Miller
Wilma
Ben A. Patterson
Doris L.
Glenna Gene Baker
Norman Gc Baker
Robert W. Spencer
Laurel B.
David F. Griffin
Daisy G.