PART OF THE S.E.1/4, OF SECTION 33, T.6N., R.1W., S.L.B. & M.

SULLIVAN HOLLOW SUBDIVISION PHASE 1

IN OGDEN CITY

TAXING UNIT: 25

SCALE 1" = 40'

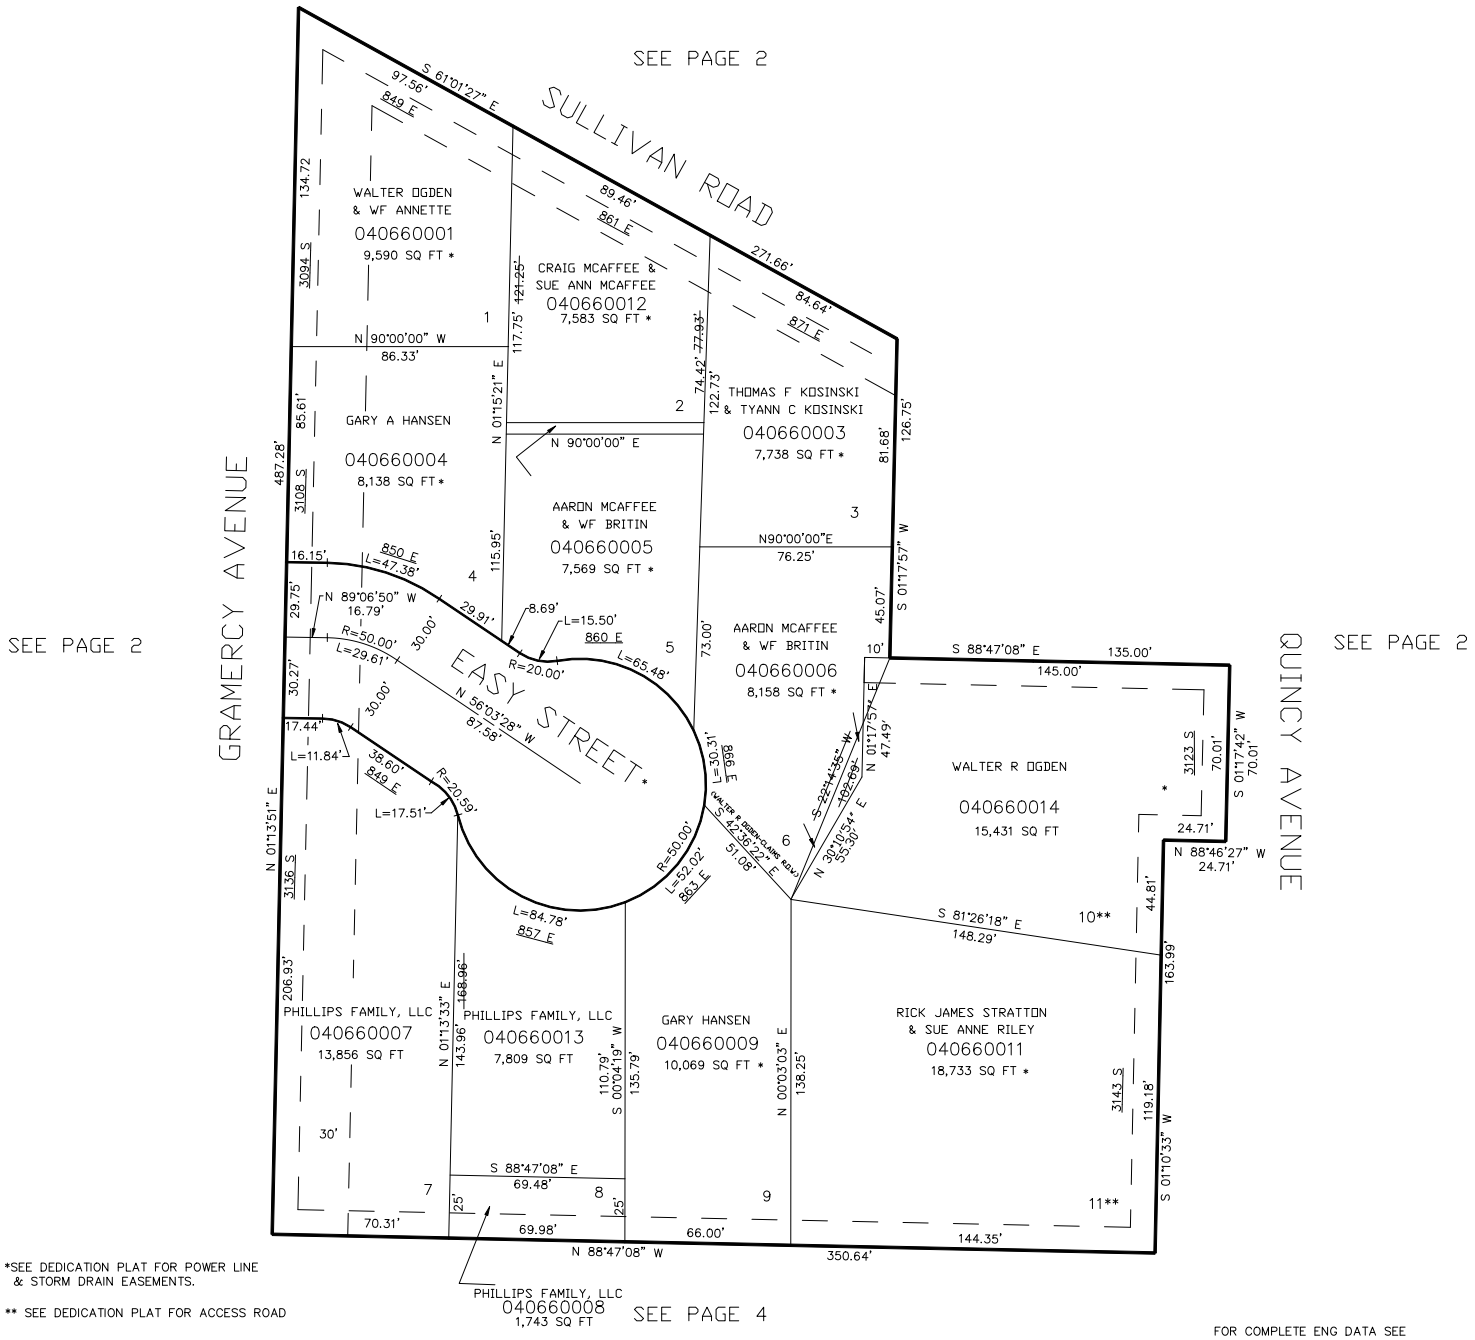

*SEE DEDICATION PLAT FOR POWER LINE & STORM DRAIN EASEMENTS.

** SEE DEDICATION PLAT FOR ACCESS ROAD

10' UTILITY & DRAINAGE EASEMENTS EACH SIDE OF PROPERTY LINES AS INDICATED BY DASHED LINES EXCEPT AS OTHERWISE SHOWN.

FOR COMPLETE ENG DATA SEE ORIGINAL DEDICATION PLAT IN BOOK 51, PAGE 60 OF RECORDS.