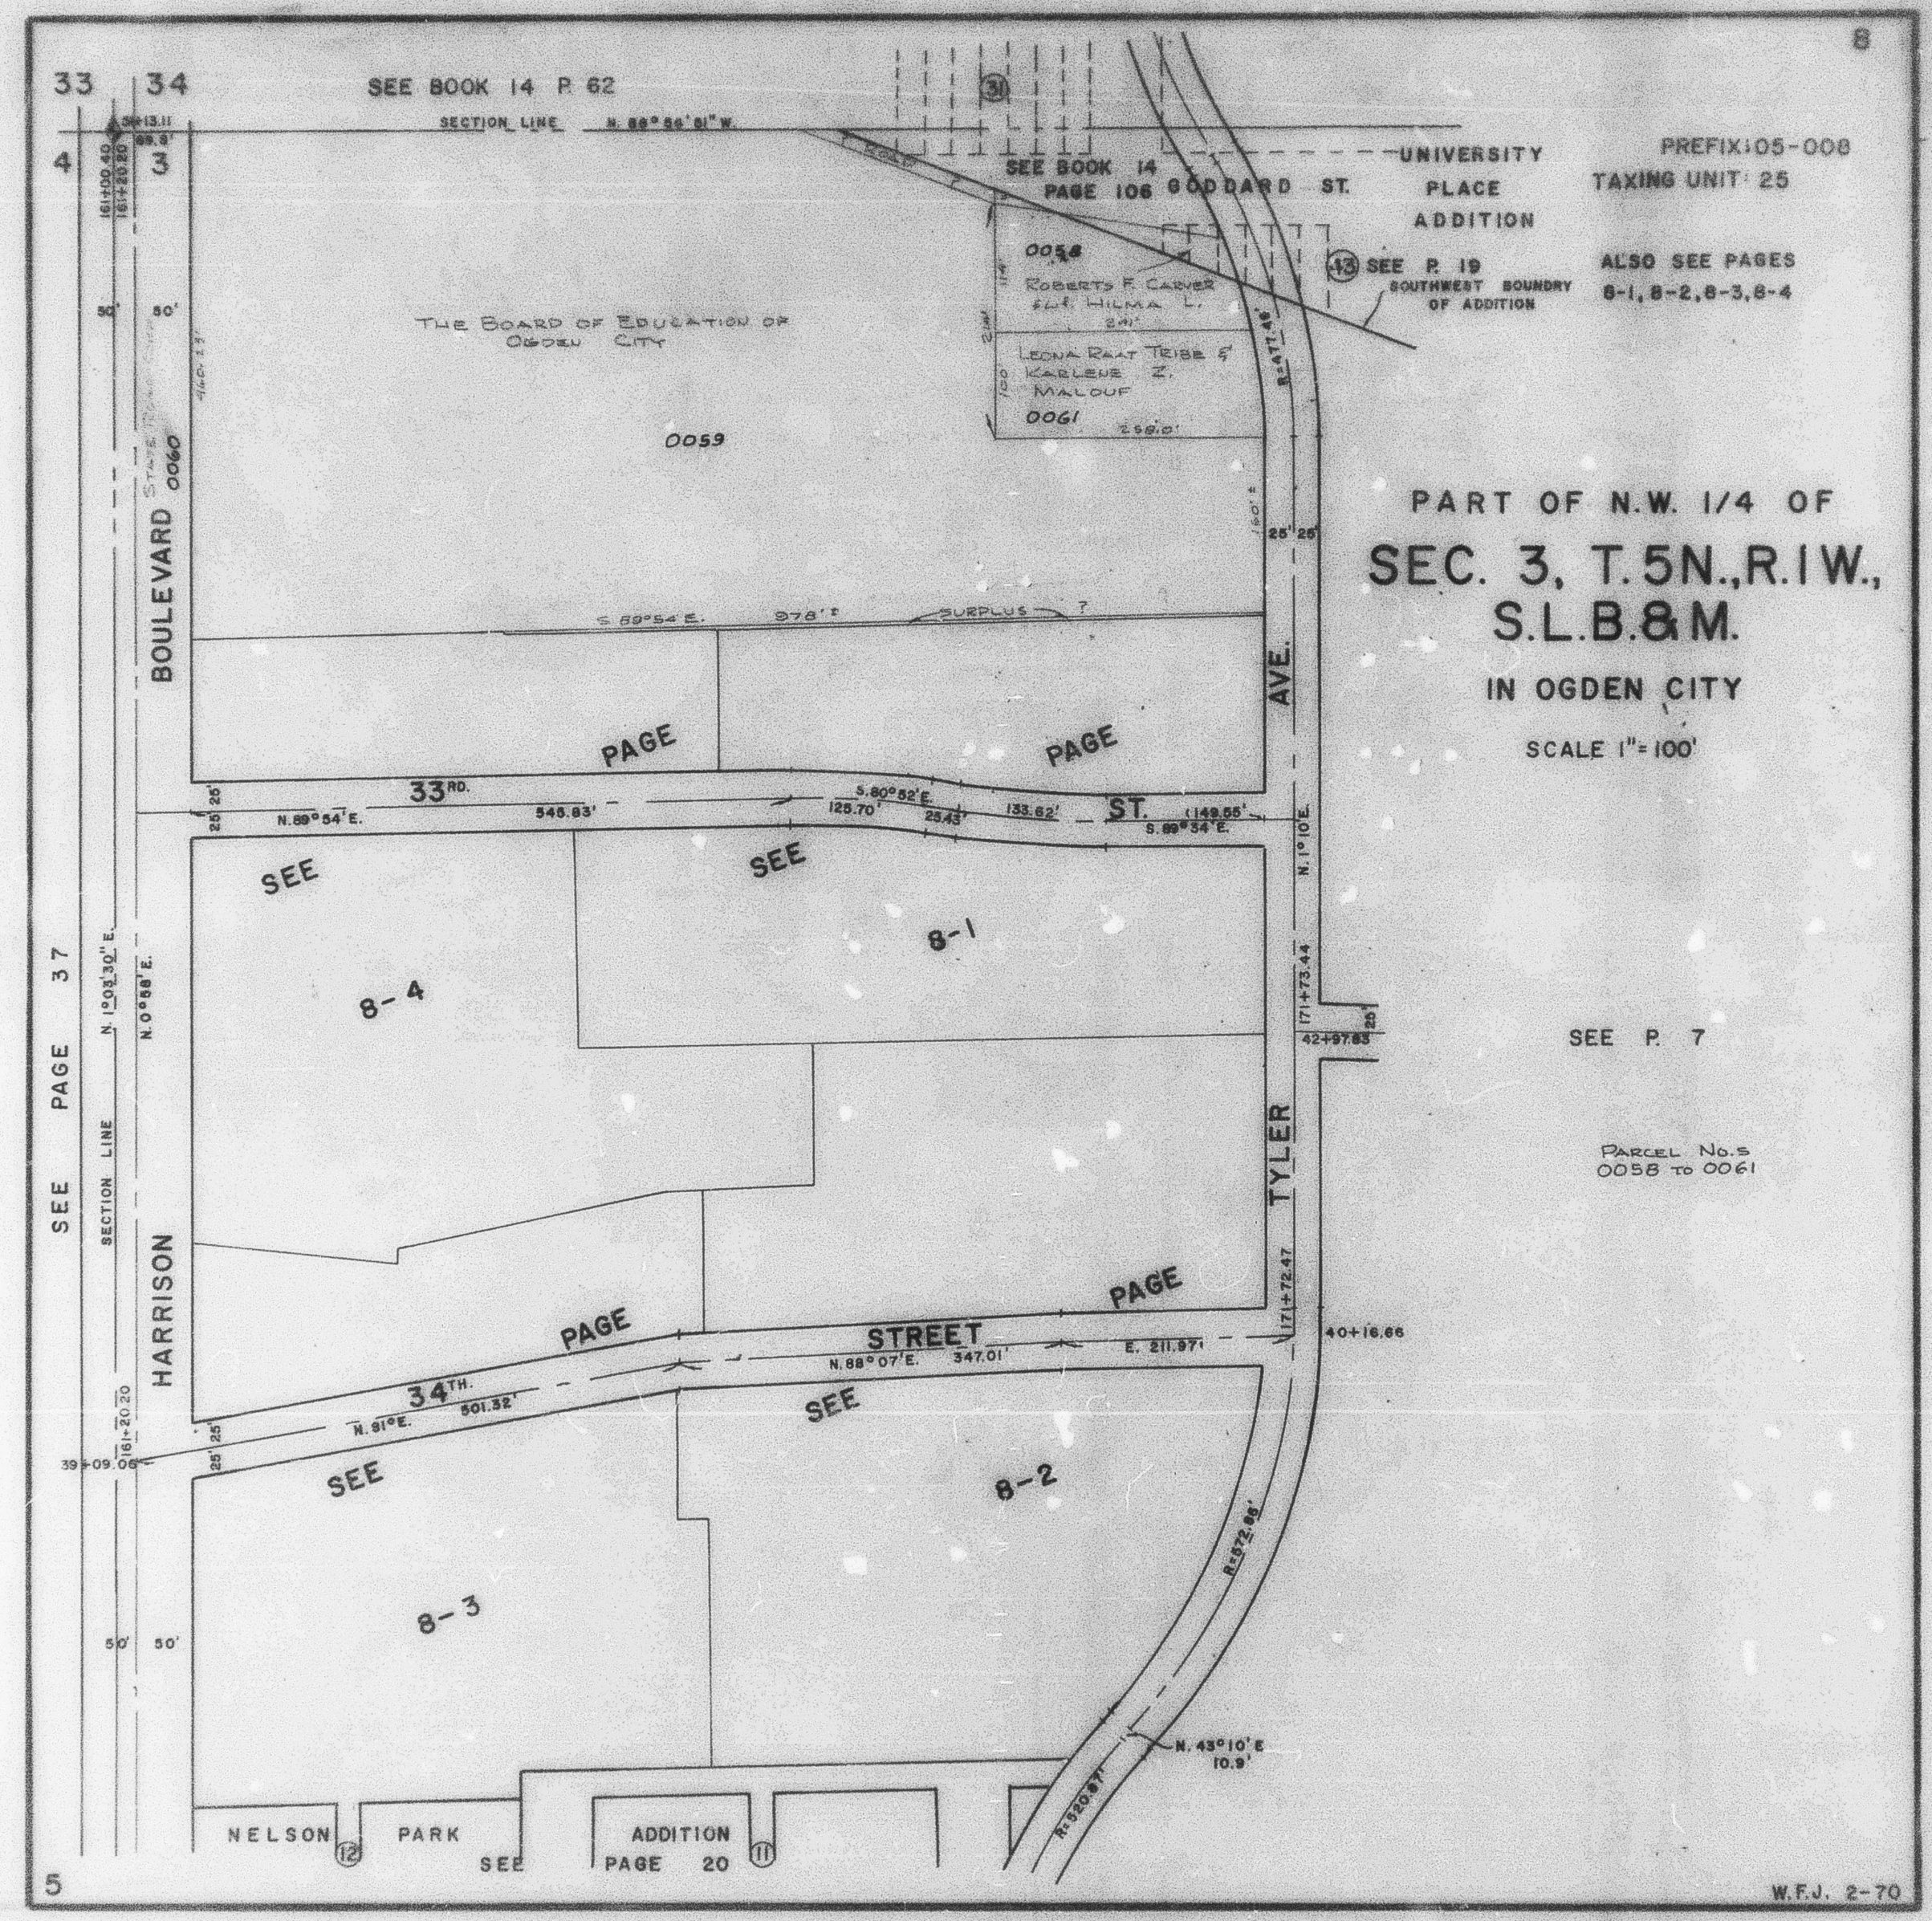
33
34
SEE BOOK 14 P. 62
SECTION LINE N. 88°54'01" W.
4
3
31
SEE BOOK 14
PAGE 106
GODDARD ST.
UNIVERSITY
PLACE
ADDITION
PREFIX: 05-008
TAXING UNIT: 25
0058
ROBERTS F. CARVER & HILMA L.
13 SEE P. 19
SOUTHWEST BOUNDRY OF ADDITION
ALSO SEE PAGES
8-1, 8-2, 8-3, 8-4
THE BOARD OF EDUCATION OF OGDEN CITY
LEONA RALT TRIBE & KARLENE Z. MALOUF
0061
0059
0060
BOULEVARD
PART OF N.W. 1/4 OF
SEC. 3, T.5N., R.1W.,
S.L.B.&M.
IN OGDEN CITY
SCALE 1" = 100'
S. 89°54' E. 978'
SURPLUS
AVE.
PAGE
PAGE
33RD.
ST.
N. 89°54' E.
545.83'
S. 80°52' E.
125.70'
25.43'
133.62'
149.55'
S. 89°34' E.
N. 1°10' E.
SEE
SEE
8-1
8-4
SEE PAGE 37
N. 1°03'30" E.
N. 0°58' E.
SECTION LINE
171+73.44
42+97.83
SEE P. 7
TYLER
PARCEL No.S
0058 TO 0061
HARRISON
171+72.47
40+16.66
PAGE
PAGE
STREET
N. 88°07' E.
347.01'
E. 211.97'
34TH.
N. 81° E.
501.32'
161+20.20
39+09.06
SEE
SEE
8-2
8-3
R=872.65'
N. 43°10' E
10.9'
R=520.87'
NELSON
12
PARK
ADDITION
11
SEE
PAGE 20
5
W.F.J. 2-70