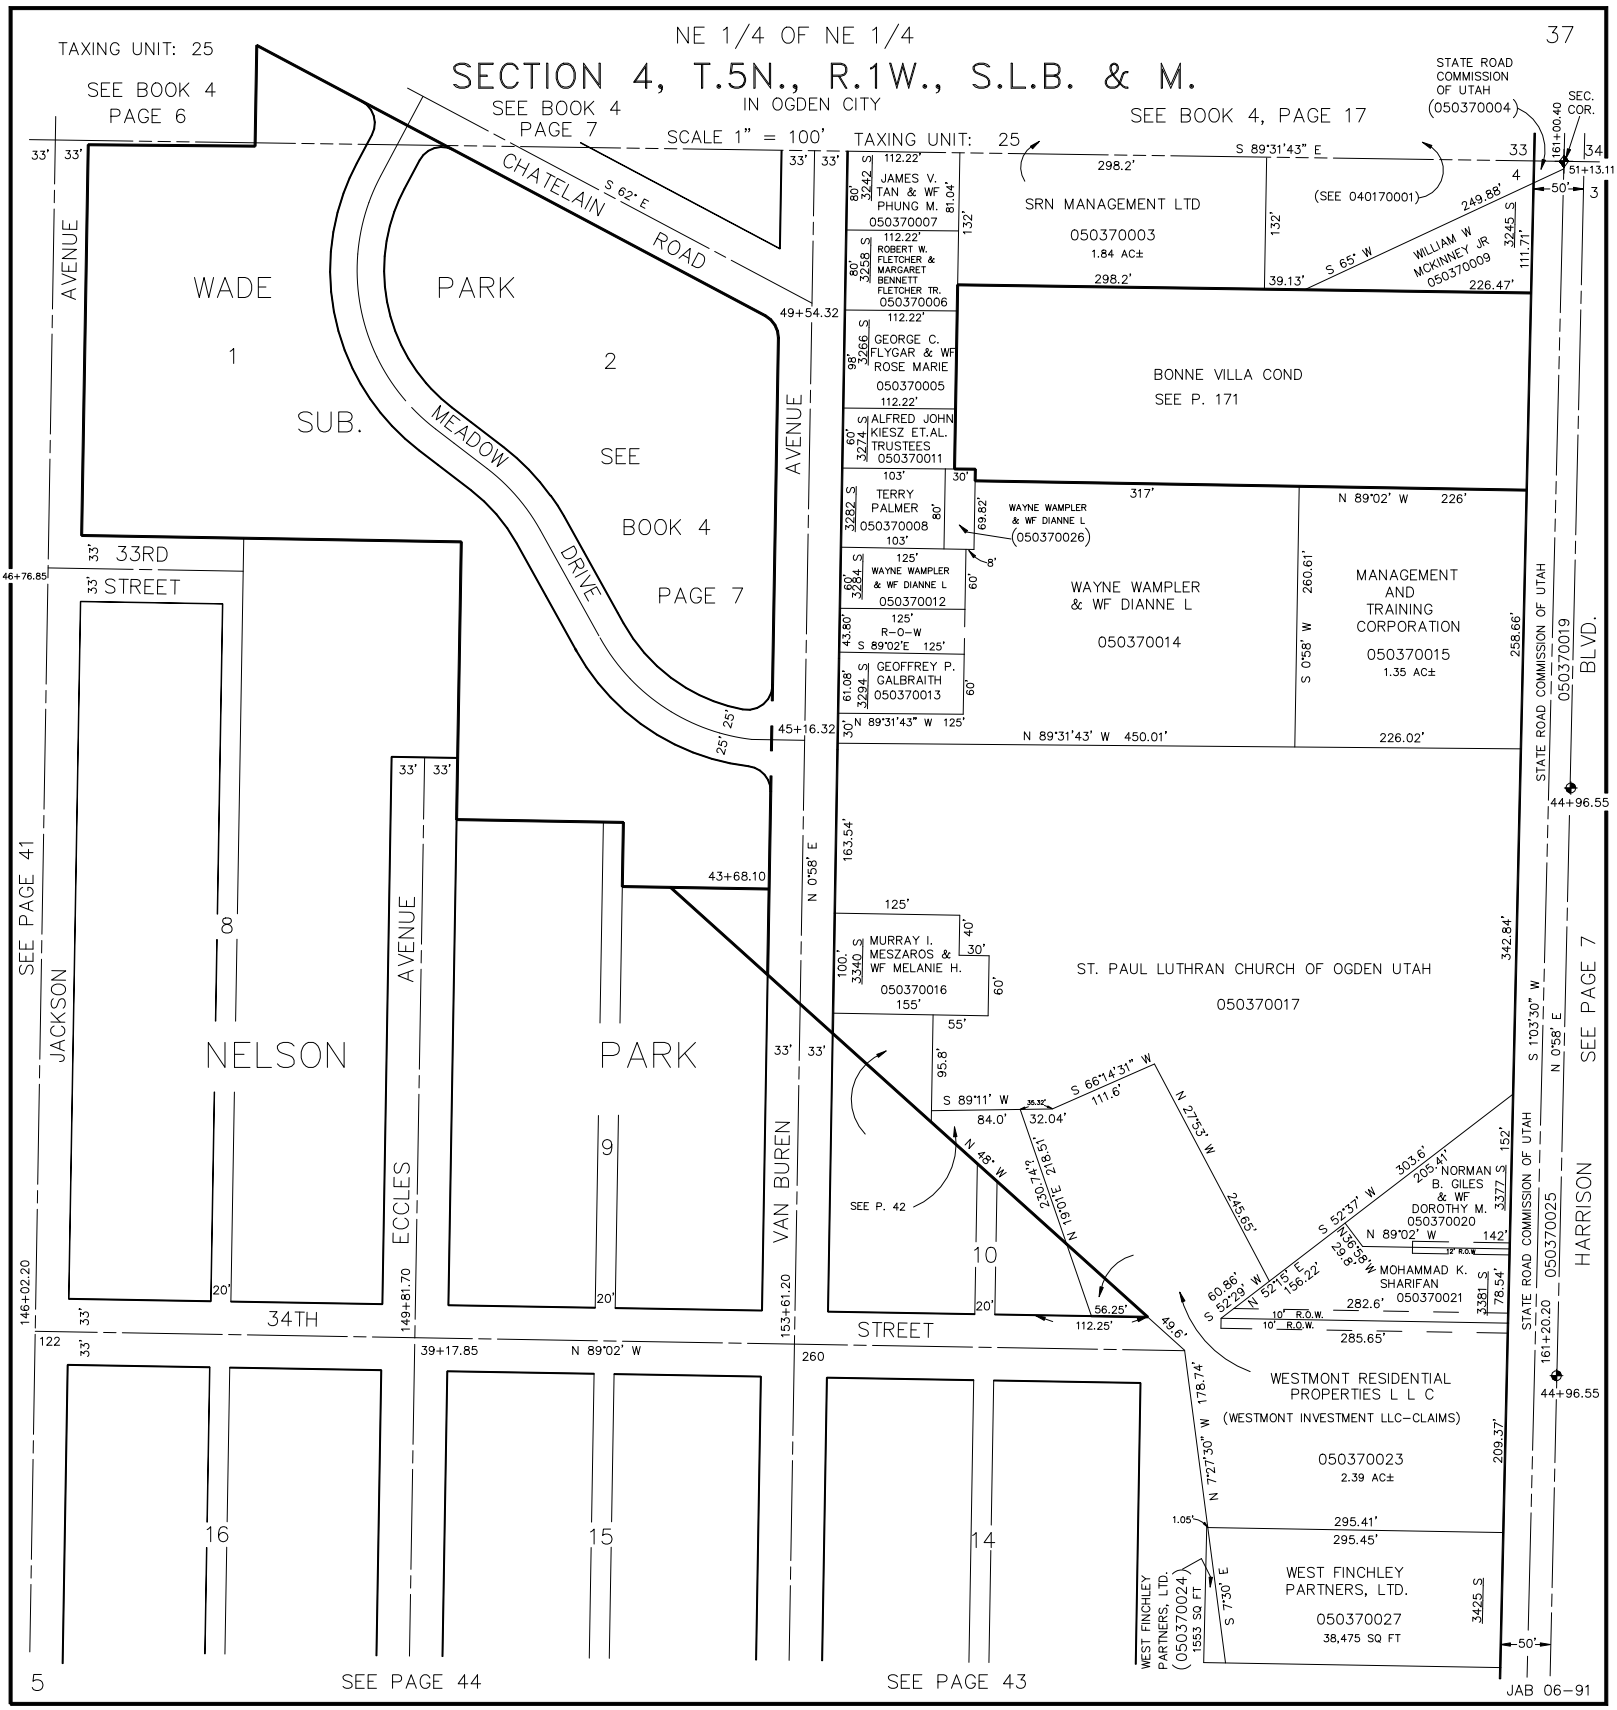
NE 1/4 OF NE 1/4
37
TAXING UNIT: 25
SEE BOOK 4 PAGE 6
SECTION 4, T.5N., R.1W., S.L.B. & M.
IN OGDEN CITY
SEE BOOK 4 PAGE 7
SCALE 1" = 100'
TAXING UNIT: 25
SEE BOOK 4, PAGE 17
STATE ROAD COMMISSION OF UTAH (050370004)
SEC. COR.
CHATELAIN ROAD
S 62° E
WADE PARK 1 SUB.
PARK 2
MEADOW DRIVE
SEE BOOK 4 PAGE 7
AVENUE
33RD STREET
JAMES V. TAN & WF PHUNG M. 050370007
ROBERT W. FLETCHER & MARGARET BENNETT FLETCHER TR. 050370006
GEORGE C. FLYGAR & WF ROSE MARIE 050370005
ALFRED JOHN KIESZ ET.AL. TRUSTEES 050370011
TERRY PALMER 050370008
WAYNE WAMPLER & WF DIANNE L 050370012
R-O-W
GEOFFREY P. GALBRAITH 050370013
SRN MANAGEMENT LTD 050370003 1.84 AC±
(SEE 040170001)
WILLIAM W MCKINNEY JR 050370009
BONNE VILLA COND SEE P. 171
WAYNE WAMPLER & WF DIANNE L (050370026)
WAYNE WAMPLER & WF DIANNE L 050370014
MANAGEMENT AND TRAINING CORPORATION 050370015 1.35 AC±
MURRAY I. MESZAROS & WF MELANIE H. 050370016
ST. PAUL LUTHRAN CHURCH OF OGDEN UTAH 050370017
SEE P. 42
NELSON 8
PARK 9
ECCLES AVENUE
VAN BUREN
JACKSON
34TH STREET
10
NORMAN B. GILES & WF DOROTHY M. 050370020
MOHAMMAD K. SHARIFAN 050370021
WESTMONT RESIDENTIAL PROPERTIES L L C (WESTMONT INVESTMENT LLC-CLAIMS) 050370023 2.39 AC±
WEST FINCHLEY PARTNERS, LTD. 050370027 38,475 SQ FT
WEST FINCHLEY PARTNERS, LTD. (050370024) 1553 SQ FT
16
15
14
STATE ROAD COMMISSION OF UTAH
050370019
BLVD.
HARRISON
SEE PAGE 41
SEE PAGE 7
SEE PAGE 44
SEE PAGE 43
5
JAB 06-91